0 2m 4

Scale 1:100

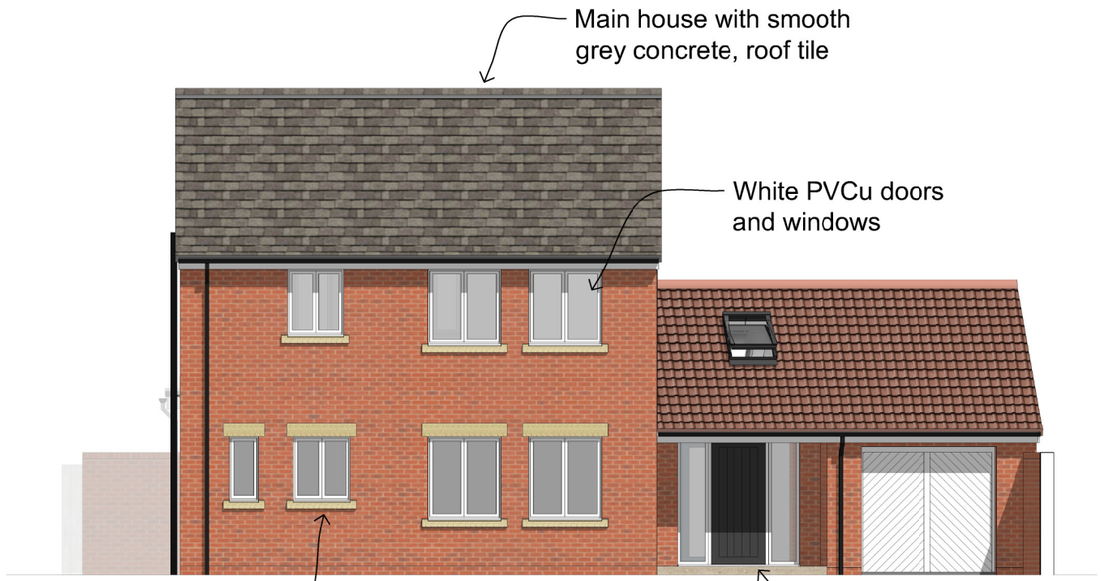

Front (Southern) Elevation

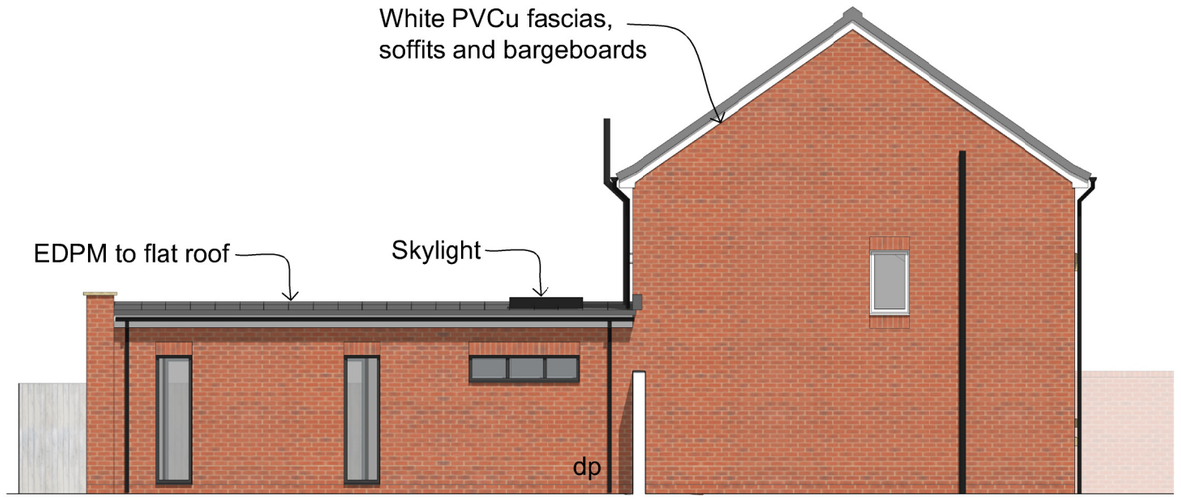

Side (Western) Elevation



Rear (Northern) Elevation

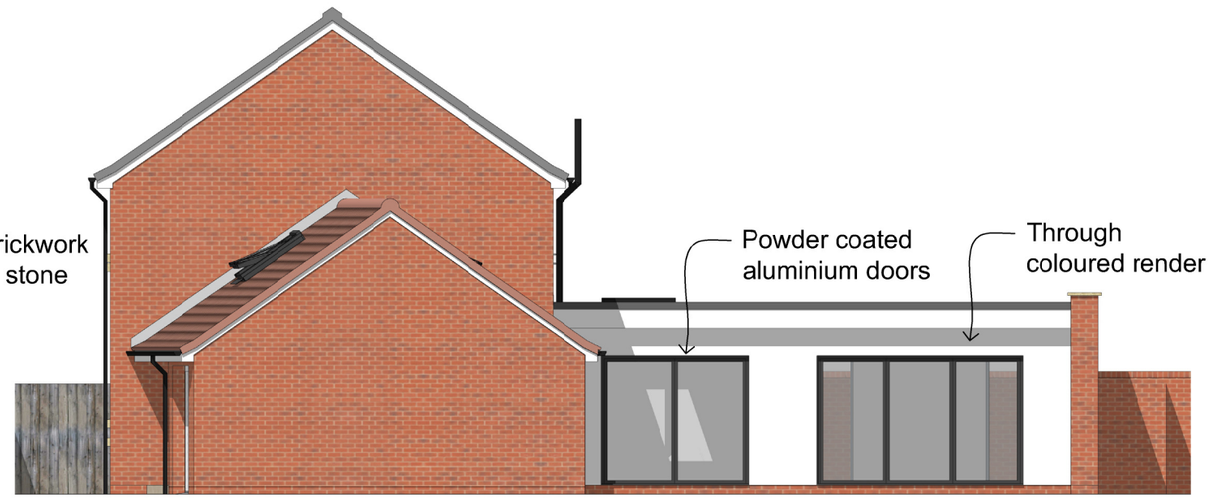

Side (Eastern) Elevation

LSAD

www.lsarchitecturaldesign.co.uk
07768 808268
lsarchitecturaldesign@outlook.com

This drawing is copyright of LS Architectural Design and may not be copied or reproduced without permission.

Figured dimensions are to be taken in preference to scaled dimensions.

Large scale drawings to have preference to small scale drawings.

Client
Mr Kevin James & Miss Eleanor Norton

Project Address
4 Daubenton Close, Trowbridge, Wiltshire, BA14 7XD

Title
Proposed Elevations

Project Name
Daubenton Close_Extension

Scale	PG Size	Drawn	Date
1:100	A3	LRS	24/10/23

Status	Project No	Drawing No	Rev
Planning	2055	P201	