NOTES:

All dimensions to be checked on site and any discrepancy notified to The Martin Ralph Group. Written dimensions are to be used in preference to the scaled dimensions.

This drawing is the property of The Martin Ralph Group and must not be reproduced, in part or whole, or deviated from, without their permission.

It is essential that prior to commencement and during construction works, the contractor reviews the drawings and specification and discusses with the practice any inconsistencies, anomilies, non-industry standard features or other concerns.

For both pricing and construction purposes structural, mechanical and electrical engineers designs, calculations and sizes etc ate to take preference over the layout drawings. Any discrepancies are to be brought to the immediate attention of The Martin Ralph Group.

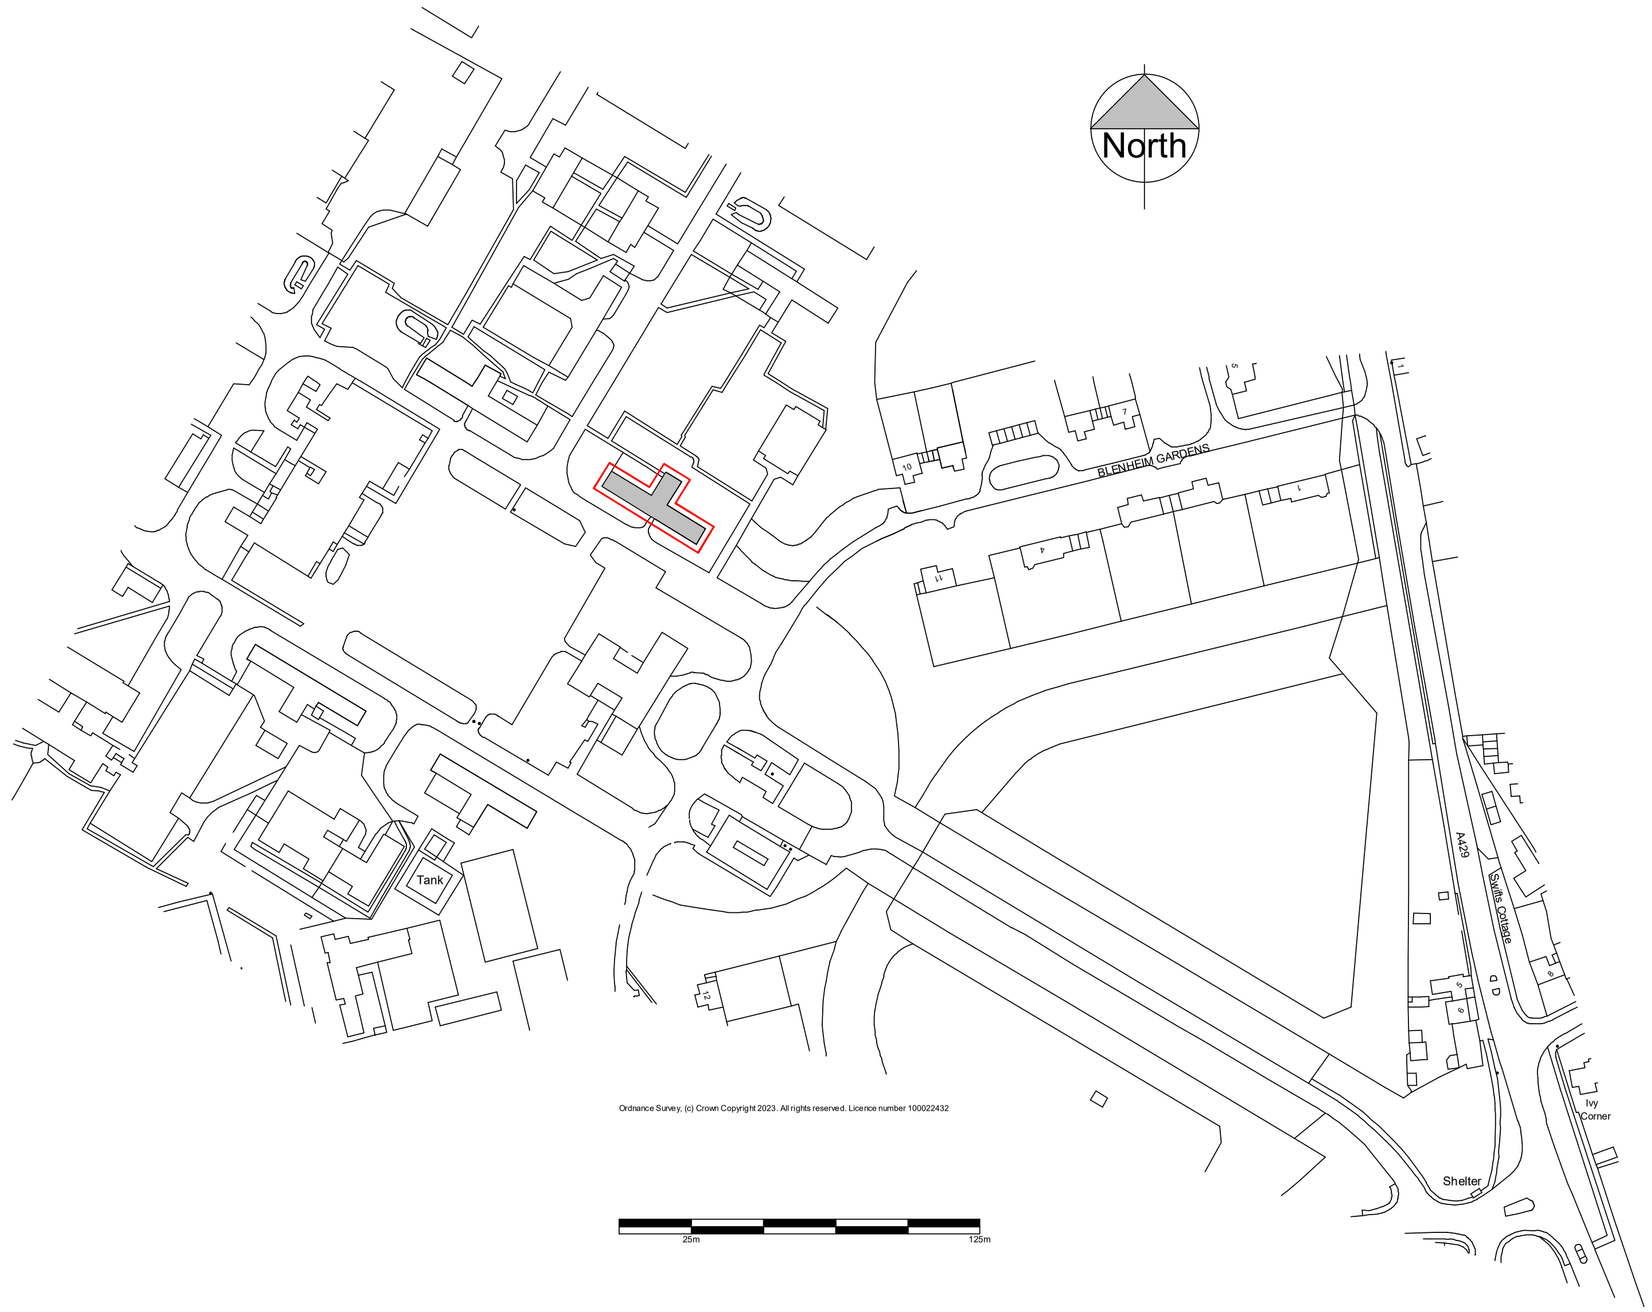

1 Location Plan
1 : 1250

Rev.	Suitability	Description	Date

CLIENT
VIVO DEFENCE SERVICES LTD.
Shared Services Centre Q3 Office,
Quorum Business Park, Benton Lane, Newcastle-Upon-Tyne, NE12 8EX

PROJECT
ROPOSED FULL REFURBISHMENT SLA BLOCKS:
MOD BUCKLEY BARRACKS
LOWER STANTON, ST. QUINTIN,
WILTSHIRE, SN14 6BT

TITLE
SITE LOCATION PLAN
B46 HANWOOD SLA BLOCK

PURPOSE: FOR REVIEW

DATE	SCALE	PAPER SIZE	DRAWN BY	CHECKED BY
AUG 2023	1:1250	A1	DS	SG

BIM DRAWING NUMBER:

Project Number	Originator	Volume	Level	Type	Role	Unique Ref. Number	Suitability	Revision
22099	MRG	ZZ	HULL00HUL046XX	DR	A	46100	S0	P01

VIVO

MRG Martin Ralph Group
RICS Regulated by RICS
CHARTERED SURVEYORS
ARCHITECTS & ENGINEERS
11 Dragoon House,
Hussar Court,
Brambles Business Park,
Portsmouth,
Hampshire,
PO7 7 SF.
ww.martinralph.co.uk
info@martinralph.co.uk
T: 023 9225 7711
F: 023 9225 7712

11/10/2023 09:58:01

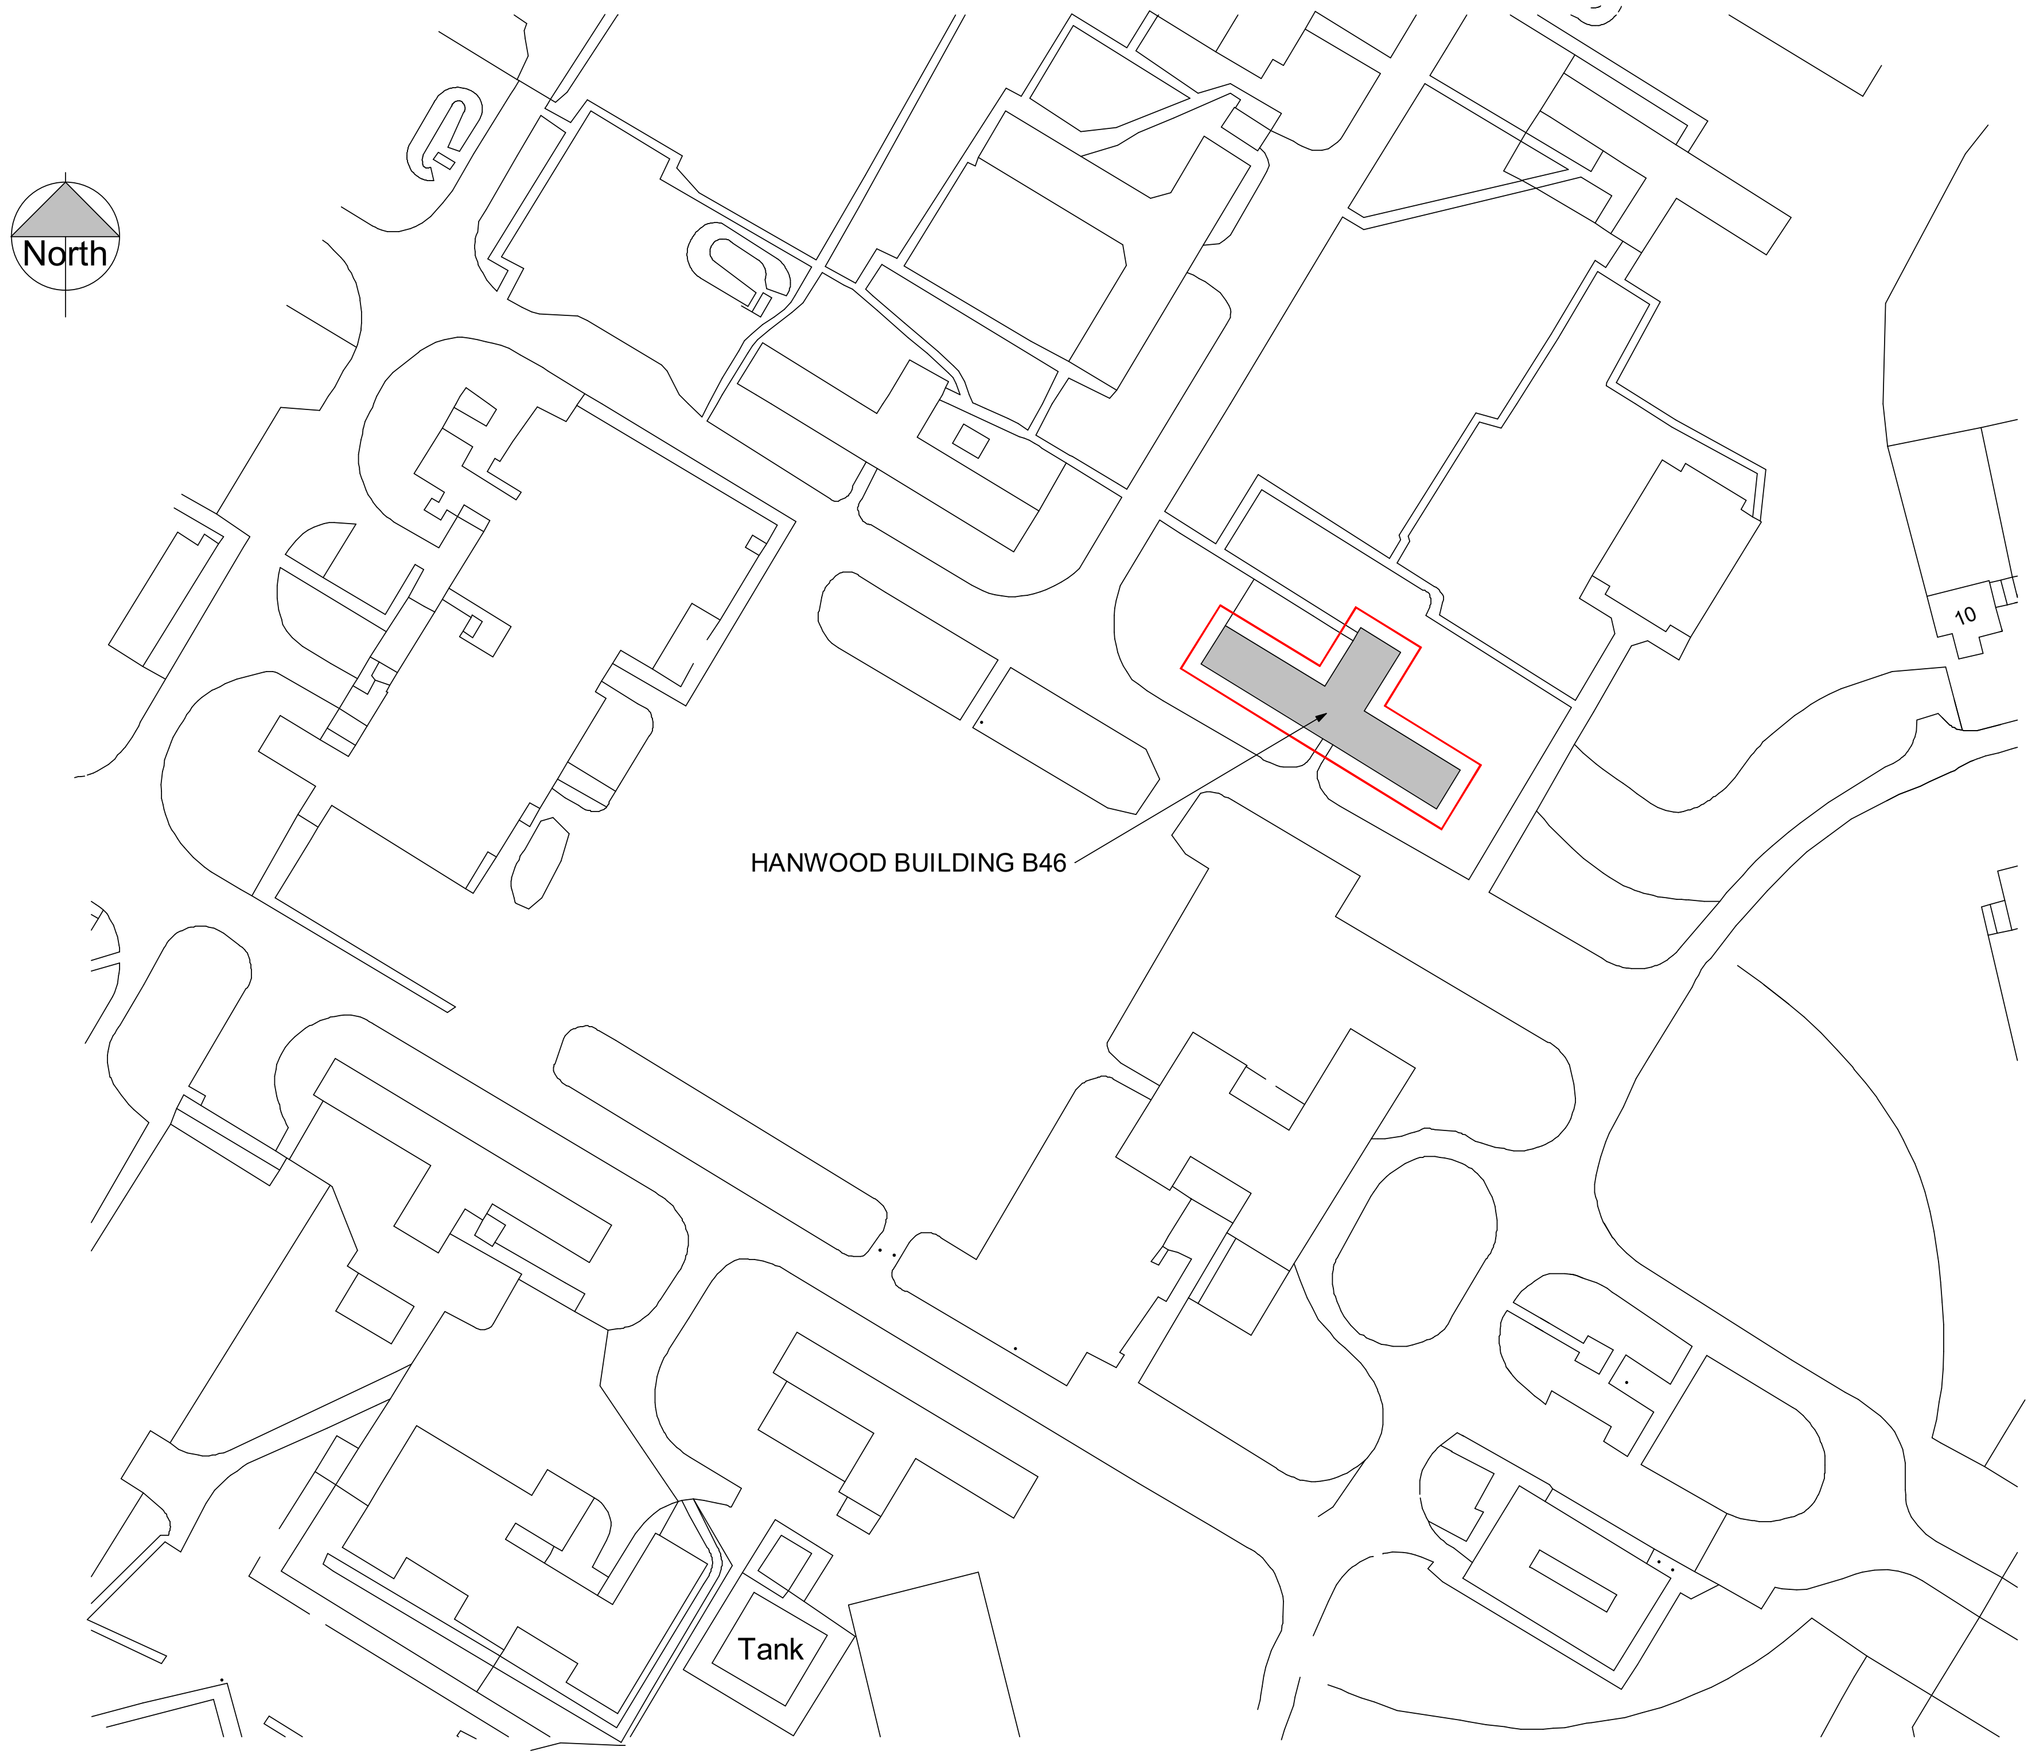

NOTES:

All dimensions to be checked on site and any discrepancy notified to The Martin Ralph Group. Written dimensions are to be used in preference to the scaled dimensions.

This drawing is the property of The Martin Ralph Group and must not be reproduced, in part or whole, or deviated from, without their permission.

It is essential that prior to commencement and during construction works, the contractor reviews the drawings and specification and discusses with the practice any inconsistencies, anomilies, non-industry standard features or other concerns.

For both pricing and construction purposes structural, mechanical and electrical engineers designs, calculations and sizes etc ate to take preference over the layout drawings. Any discrepancies are to be brought to the immediate attention of The Martin Ralph Group.

10m 50m

1 Site Plan
1 : 500

Rev.	Suitability	Description	Date

CLIENT
VIVO DEFENCE SERVICES LTD.
Shared Services Centre Q3 Office,
Quorum Business Park, Benton Lane, Newcastle-Upon-Tyne, NE12 8EX

PROJECT
ROPOSED FULL REFURBISHMENT SLA BLOCKS: MOD BUCKLEY BARRACKS
LOWER STANTON, ST. QUINTIN, WILTSHIRE, SN14 6BT

TITLE
SITE PLAN
B46 HANWOOD SLA BLOCK

PURPOSE: FOR REVIEW

DATE	SCALE	PAPER SIZE	DRAWN BY	CHECKED BY
AUG 2023	1:500	A1	DS	SG

BIM DRAWING NUMBER:

Project Number	Originator	Volume	Level	Type	Role	Unique Ref. Number	Suitability	Revision
22099	MRG	ZZ	HULL00HUL046XX	DR	A	46101	S0	P01

VIVO

MRG Martin Ralph Group
RICS Regulated by RICS
CHARTERED SURVEYORS
ARCHITECTS & ENGINEERS
11 Dragoon House, Hussar Court, Brambles Business Park, Portsmouth, Hampshire, PO7 7 SF.
ww.martinralph.co.uk
info@martinralph.co.uk
T: 023 9225 7711
F: 023 9225 7712

11/10/2023 09:58:02

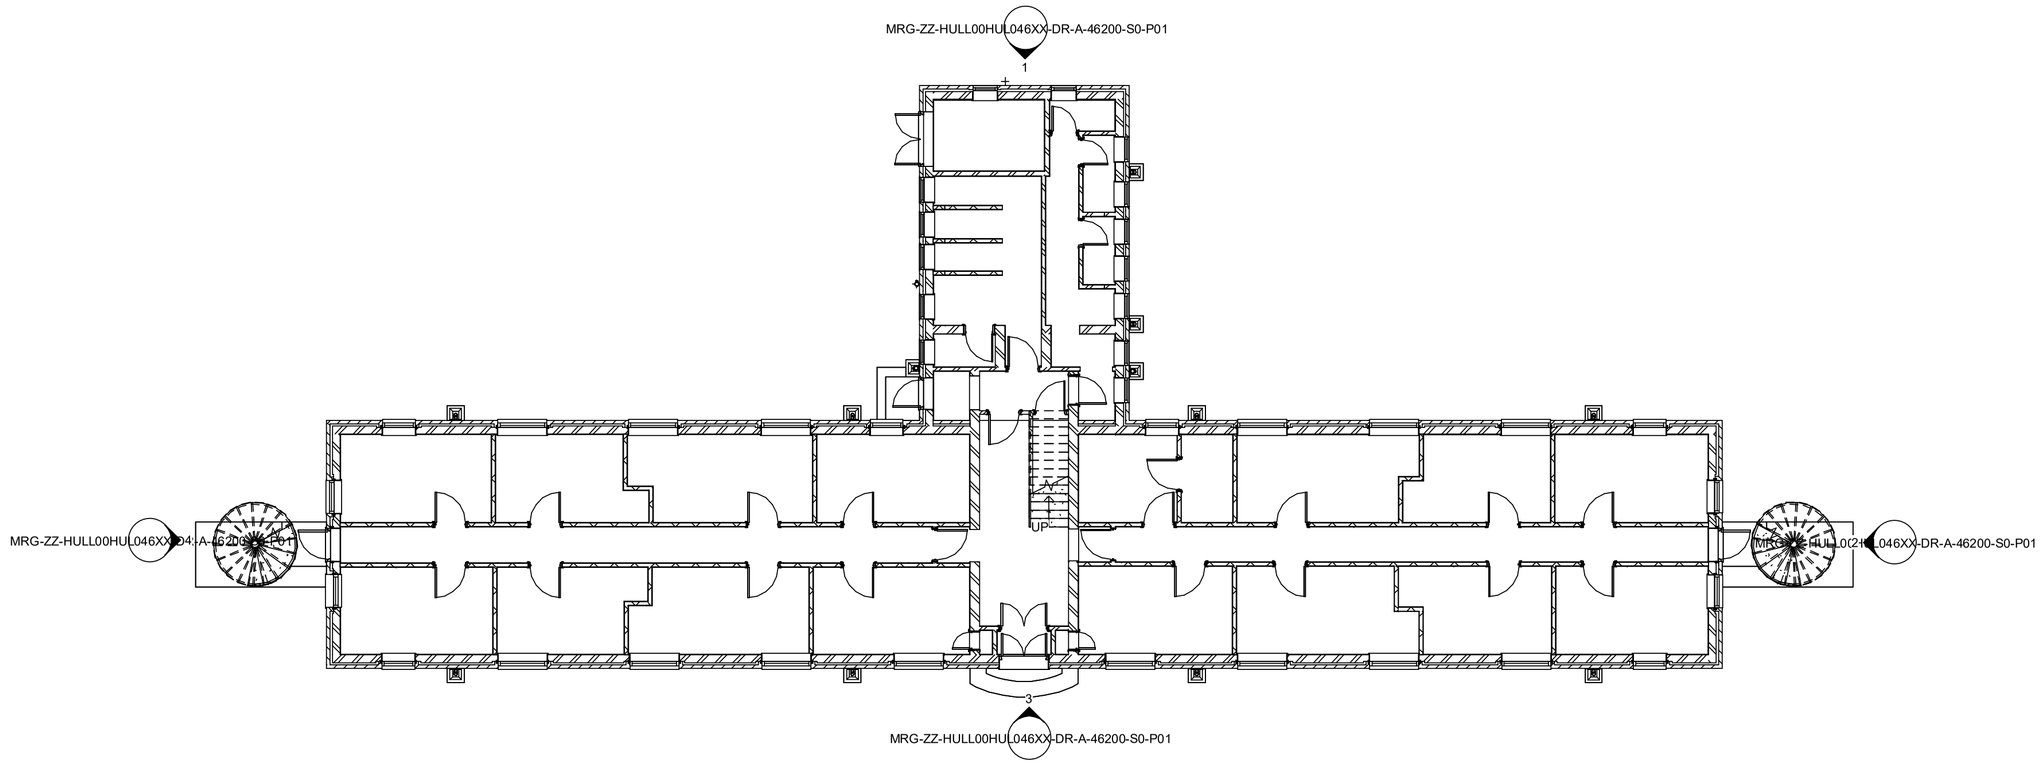

1 Level 01 - Existing Ground Floor Plan

1 : 100

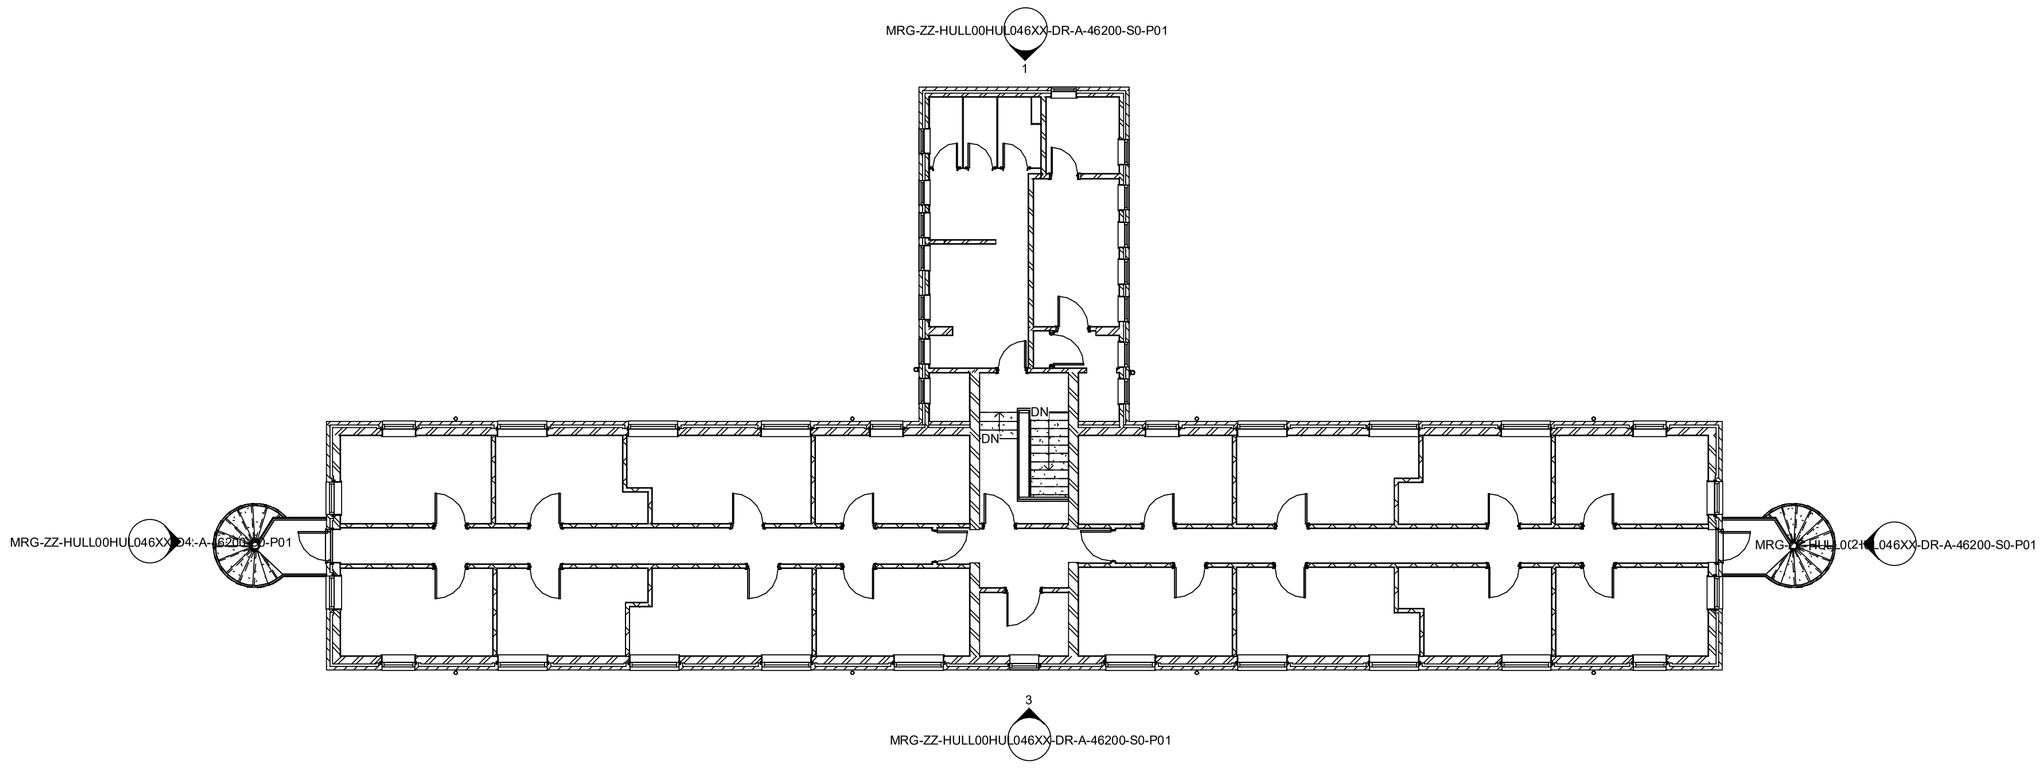

2 Level 02 - Existing First Floor Plan

1 : 100

North

1 : 100
0 1 2 5 10m

NOTES:

All dimensions to be checked on site and any discrepancy notified to The Martin Ralph Group. Written dimensions are to be used in preference to the scaled dimensions.

This drawing is the property of The Martin Ralph Group and must not be reproduced, in part or whole, or deviated from, without their permission.

It is essential that prior to commencement and during construction works, the contractor reviews the drawings and specification and discusses with the practice any inconsistencies, anomilies, non-industry standard features or other concerns.

For both pricing and construction purposes structural, mechanical and electrical engineers designs, calculations and sizes etc ate to take preference over the layout drawings. Any discrepancies are to be brought to the immediate attention of The Martin Ralph Group.

Rev.	Suitability	Description	Date

CLIENT
VIVO DEFENCE SERVICES LTD.
Shared Services Centre Q3 Office,
Quorum Business Park, Benton Lane, Newcastle-Upon-Tyne, NE12 8EX

PROJECT
PROPOSED FULL REFURBISHMENT SLA BLOCKS: MOD BUCKLEY BARRACKS
LOWER STANTON, ST. QUINTIN, WILTSHIRE, SN14 6BT

TITLE
FLOOR PLANS - AS EXISTING
B46 HANWOOD SLA BLOCK

PURPOSE: FOR REVIEW

DATE	SCALE	PAPER SIZE	DRAWN BY	CHECKED BY
AUG 2023	1:100	A1	DS	SG

BIM DRAWING NUMBER:

Project Number	Originator	Volume	Level	Type	Role	Unique Ref. Number	Suitability	Revision
22099	MRG	ZZ	HULL00HUL046ZZ	DR	A	46105	S0	P01

VIVO

MRG Martin Ralph Group
RICS Regulated by RICS
CHARTERED SURVEYORS
ARCHITECTS & ENGINEERS
11 Dragoon House, Hussar Court, Brambles Business Park, Portsmouth, Hampshire, PO7 7 SF.
ww.martinralph.co.uk
info@martinralph.co.uk
T: 023 9225 7711
F: 023 9225 7712

11/10/2023 09:58:02

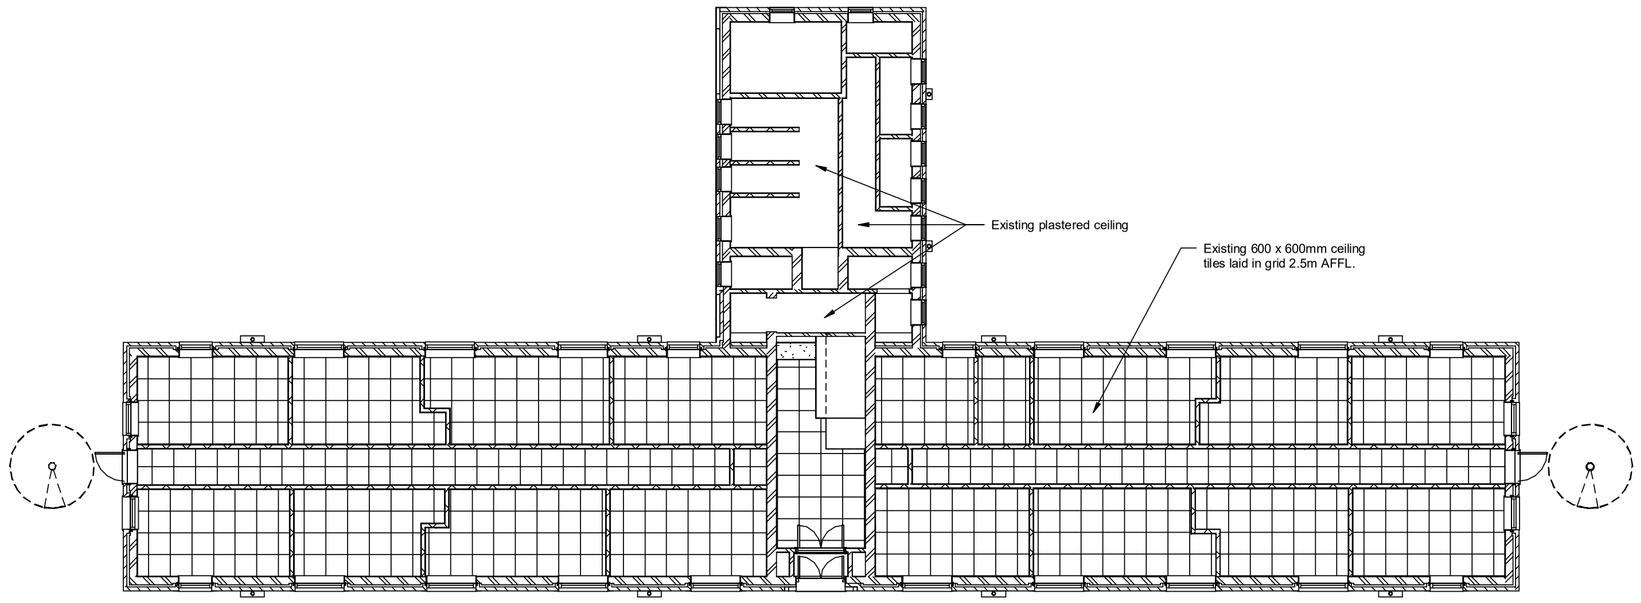

1 Existing Ground Floor - Reflected Ceiling Plan
1 : 100

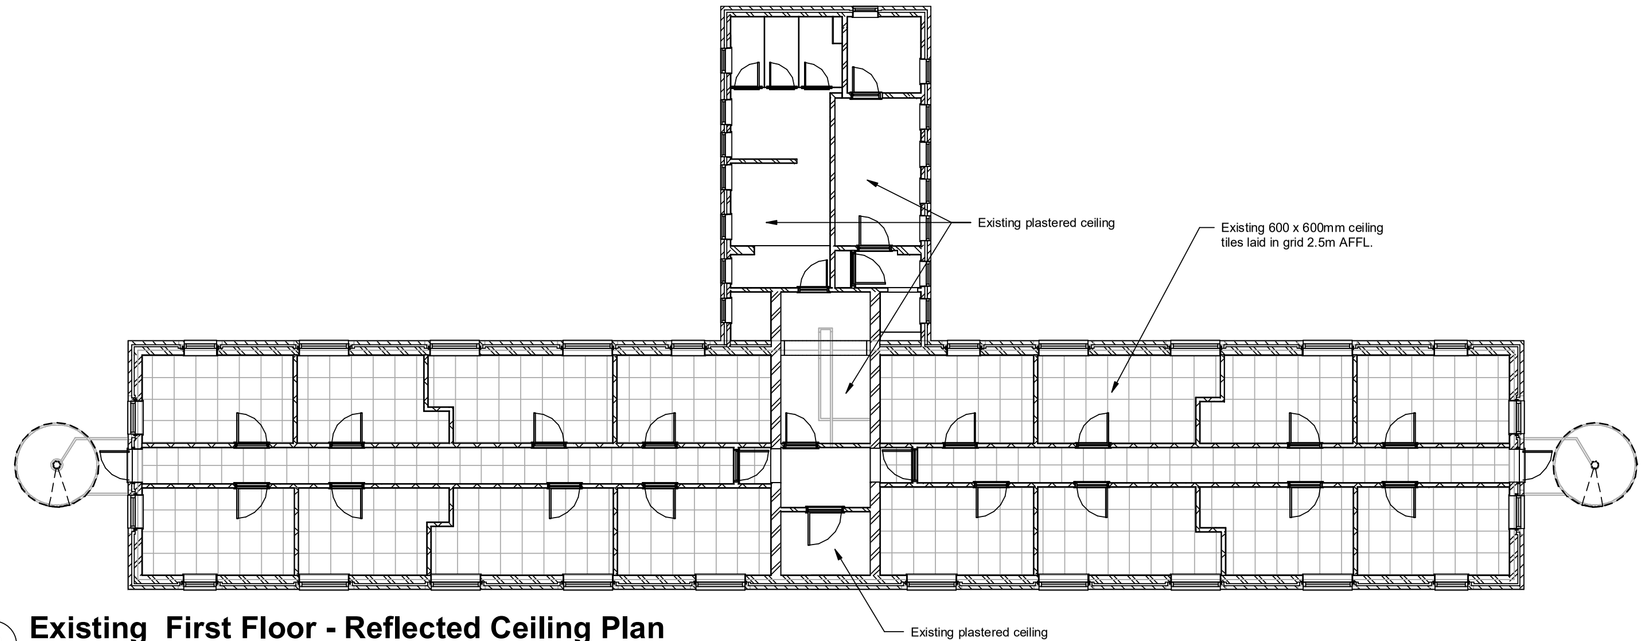

2 Existing First Floor - Reflected Ceiling Plan
1 : 100

1 : 100
0 1 2 5 10m

NOTES:

All dimensions to be checked on site and any discrepancy notified to The Martin Ralph Group. Written dimensions are to be used in preference to the scaled dimensions.

This drawing is the property of The Martin Ralph Group and must not be reproduced, in part or whole, or deviated from, without their permission.

It is essential that prior to commencement and during construction works, the contractor reviews the drawings and specification and discusses with the practice any inconsistencies, anomilies, non-industry standard features or other concerns.

For both pricing and construction purposes structural, mechanical and electrical engineers designs, calculations and sizes etc ate to take preference over the layout drawings. Any discrepancies are to be brought to the immediate attention of The Martin Ralph Group.

Rev.	Suitability	Description	Date

CLIENT
VIVO DEFENCE SERVICES LTD.
Shared Services Centre Q3 Office, Quorum Business Park, Benton Lane, Newcastle-Upon-Tyne, NE12 8EX

PROJECT
PROPOSED FULL REFURBISHMENT SLA BLOCKS:
MOD BUCKLEY BARRACKS
LOWER STANTON, ST. QUINTIN,
WILTSHIRE, SN14 6BT

TITLE
EXISTING REFLECTED CEILING PLANS
B46 HANWOOD SLA BLOCK

PURPOSE: FOR REVIEW

DATE	SCALE	PAPER SIZE	DRAWN BY	CHECKED BY
AUG 2023	1:100	A1	DS	SG

BIM DRAWING NUMBER:

Project Number	Originator	Volume	Level	Type	Role	Unique Ref. Number	Suitability	Revision
22099	MRG	ZZ	HULL00HUL046ZZ	DR	A	46107	S0	P01

VIVO

MRG Martin Ralph Group
RICS Regulated by RICS
CHARTERED SURVEYORS
ARCHITECTS & ENGINEERS
11 Dragoon House,
Hussar Court,
Brambles Business Park,
Portsmouth,
Hampshire,
PO7 7 SF.
ww.martinralph.co.uk
info@martinralph.co.uk
T: 023 9225 7711
F: 023 9225 7712

11/10/2023 09:58:03

North

NOTES:

All dimensions to be checked on site and any discrepancy notified to The Martin Ralph Group. Written dimensions are to be used in preference to the scaled dimensions.

This drawing is the property of The Martin Ralph Group and must not be reproduced, in part or whole, or deviated from, without their permission.

It is essential that prior to commencement and during construction works, the contractor reviews the drawings and specification and discusses with the practice any inconsistencies, anomilies, non-industry standard features or other concerns.

For both pricing and construction purposes structural, mechanical and electrical engineers designs, calculations and sizes etc ate to take preference over the layout drawings. Any discrepancies are to be brought to the immediate attention of The Martin Ralph Group.

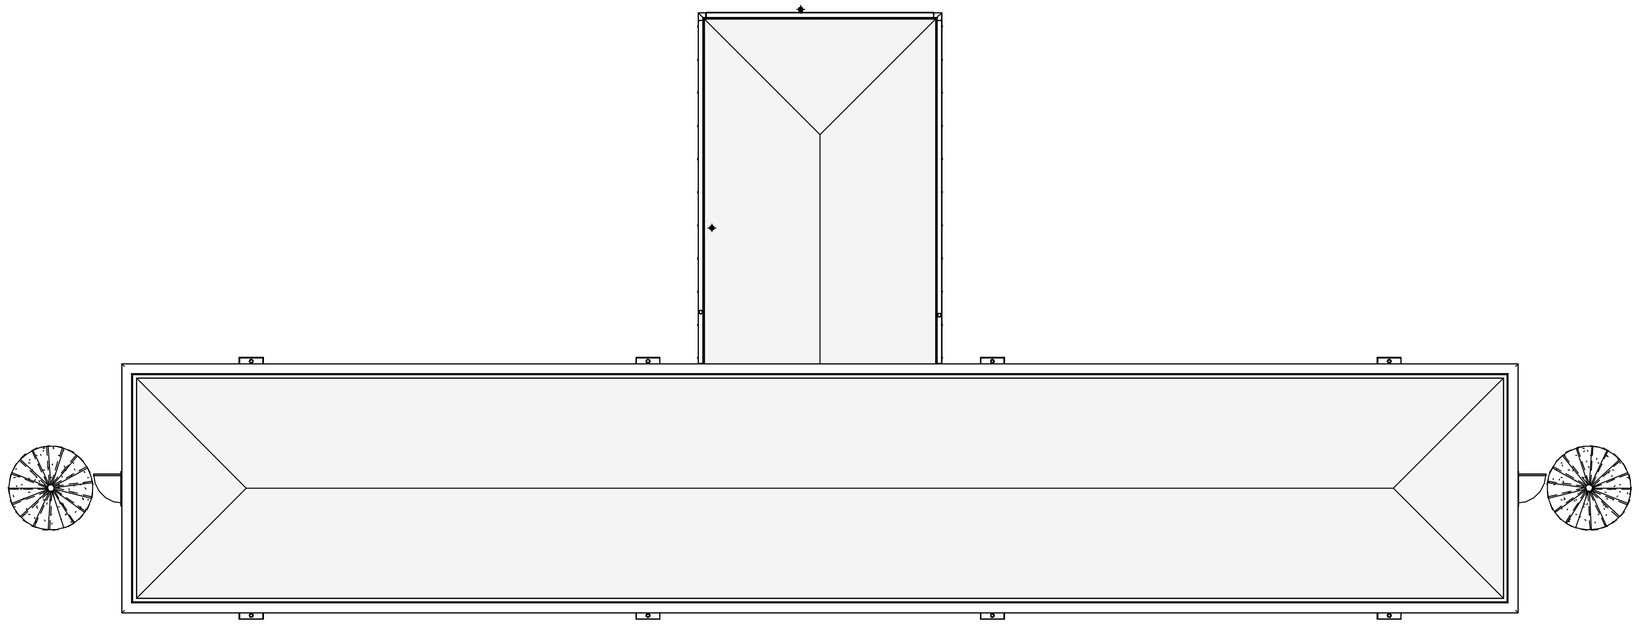

1 : 100
0 1 2 5 10m

1 Roof - Existing Roof Plan
1 : 100

Rev.	Suitability	Description	Date

CLIENT
VIVO DEFENCE SERVICES LTD.
Shared Services Centre Q3 Office, Quorum Business Park, Benton Lane, Newcastle-Upon-Tyne, NE12 8EX

PROJECT
PROPOSED FULL REFURBISHMENT SLA BLOCKS: MOD BUCKLEY BARRACKS
LOWER STANTON, ST. QUINTIN, WILTSHIRE, SN14 6BT

TITLE
ROOF PLAN - AS EXISTING
B46 HANWOOD SLA BLOCK

PURPOSE: FOR REVIEW

DATE	SCALE	PAPER SIZE	DRAWN BY	CHECKED BY
AUG 2023	1:100	A1	DS	SG

BIM DRAWING NUMBER:

Project Number	Originator	Volume	Level	Type	Role	Unique Ref. Number	Suitability	Revision
22099	MRG	ZZ	HULL00HUL046ZZ	DR	A	46108	S0	P01

VIVO

MRG Martin Ralph Group
RICS Regulated by RICS
CHARTERED SURVEYORS
ARCHITECTS & ENGINEERS
11 Dragoon House, Hussar Court, Brambles Business Park, Portsmouth, Hampshire, PO7 7 SF.
ww.martinralph.co.uk
info@martinralph.co.uk
T: 023 9225 7711
F: 023 9225 7712

11/10/2023 09:58:04

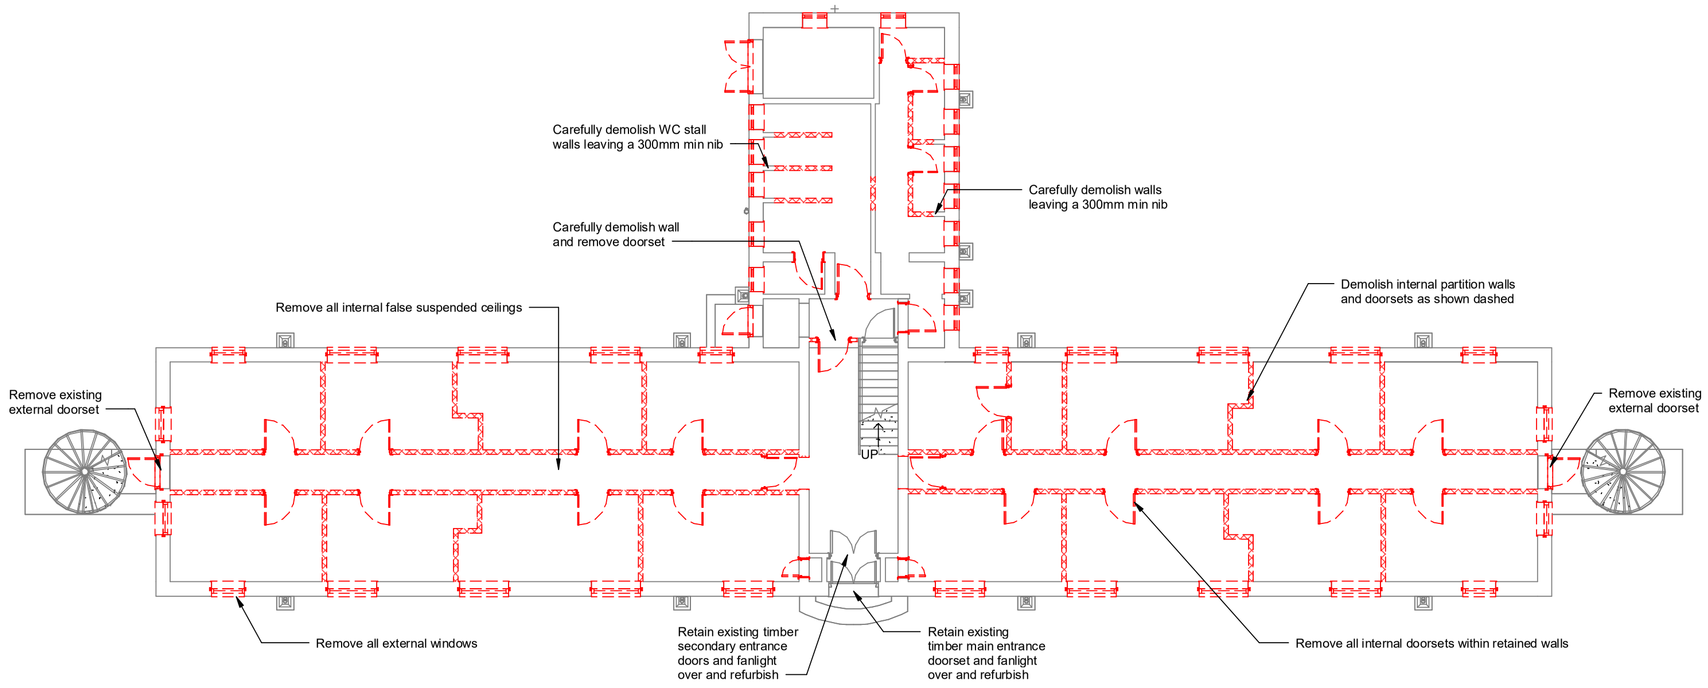

1 Level 01 - Demolition Plan - Ground Floor

1 : 100

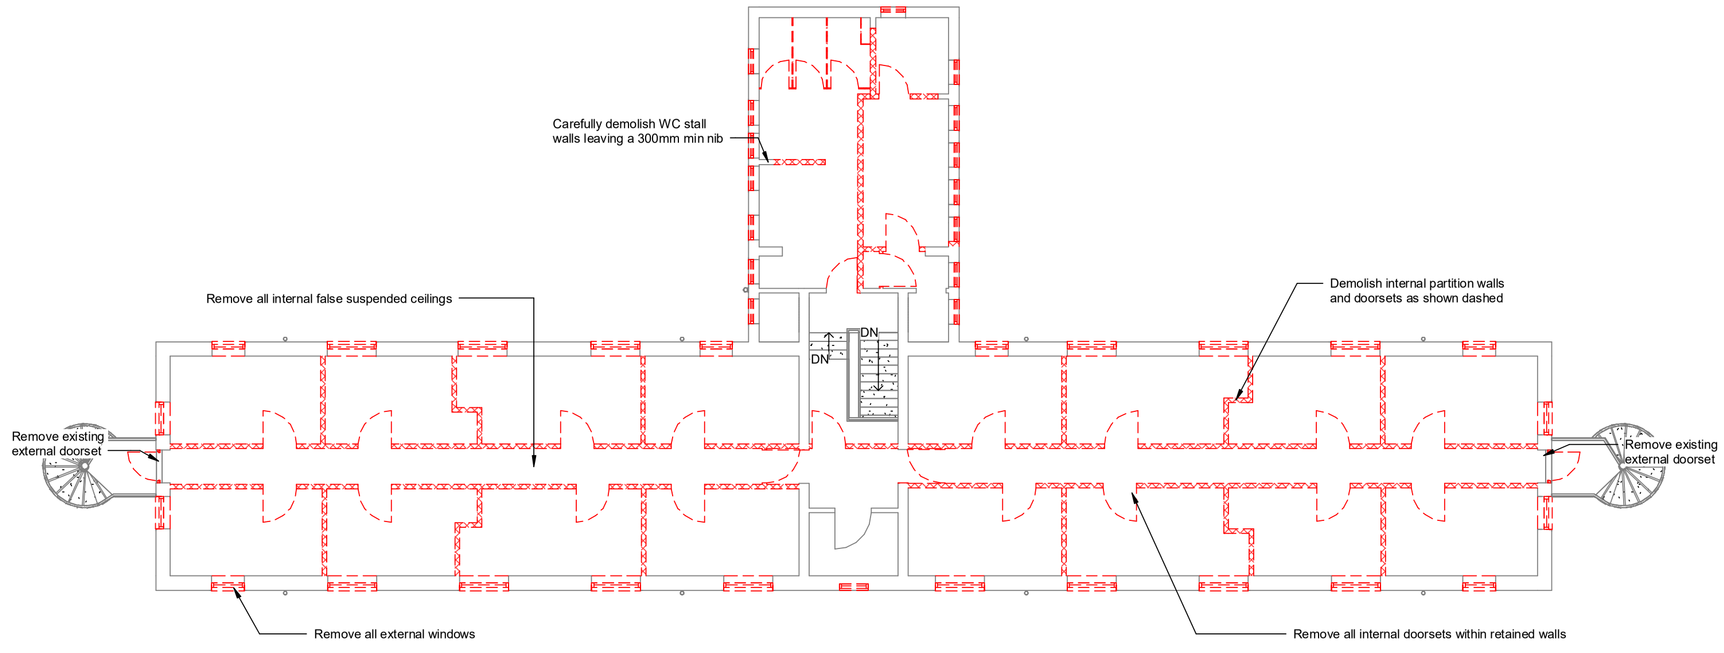

2 Level 02 - Demolition Plan - First Floor

1 : 100



NOTES:

All dimensions to be checked on site and any discrepancy notified to The Martin Ralph Group. Written dimensions are to be used in preference to the scaled dimensions.

This drawing is the property of The Martin Ralph Group and must not be reproduced, in part or whole, or deviated from, without their permission.

It is essential that prior to commencement and during construction works, the contractor reviews the drawings and specification and discusses with the practice any inconsistencies, anomilies, non-industry standard features or other concerns.

For both pricing and construction purposes structural, mechanical and electrical engineers designs, calculations and sizes etc ate to take preference over the layout drawings. Any discrepancies are to be brought to the immediate attention of The Martin Ralph Group.

Rev.	Suitability	Description	Date

CLIENT
VIVO DEFENCE SERVICES LTD.
Shared Services Centre Q3 Office, Quorum Business Park, Benton Lane, Newcastle-Upon-Tyne, NE12 8EX

PROJECT
PROPOSED FULL REFURBISHMENT SLA BLOCKS:
MOD BUCKLEY BARRACKS
LOWER STANTON, ST. QUINTIN, WILTSHIRE, SN14 6BT

TITLE
FLOOR PLANS - AS DEMOLITION
B46 HANWOOD SLA BLOCK

PURPOSE: FOR REVIEW

DATE	SCALE	PAPER SIZE	DRAWN BY	CHECKED BY
AUG 2023	1:100	A1	DS	SG

BIM DRAWING NUMBER:

Project Number	Originator	Volume	Level	Type	Role	Unique Ref. Number	Suitability	Revision
22099	MRG	ZZ	HULL00HUL046ZZ	DR	A	46110	S0	P01

VIVO

MRG Martin Ralph Group
RICS Regulated by RICS
CHARTERED SURVEYORS
ARCHITECTS & ENGINEERS
11 Dragoon House, Hussar Court, Brambles Business Park, Portsmouth, Hampshire, PO7 7 SF.
ww.martinralph.co.uk
info@martinralph.co.uk
T: 023 9225 7711
F: 023 9225 7712

11/10/2023 09:58:04

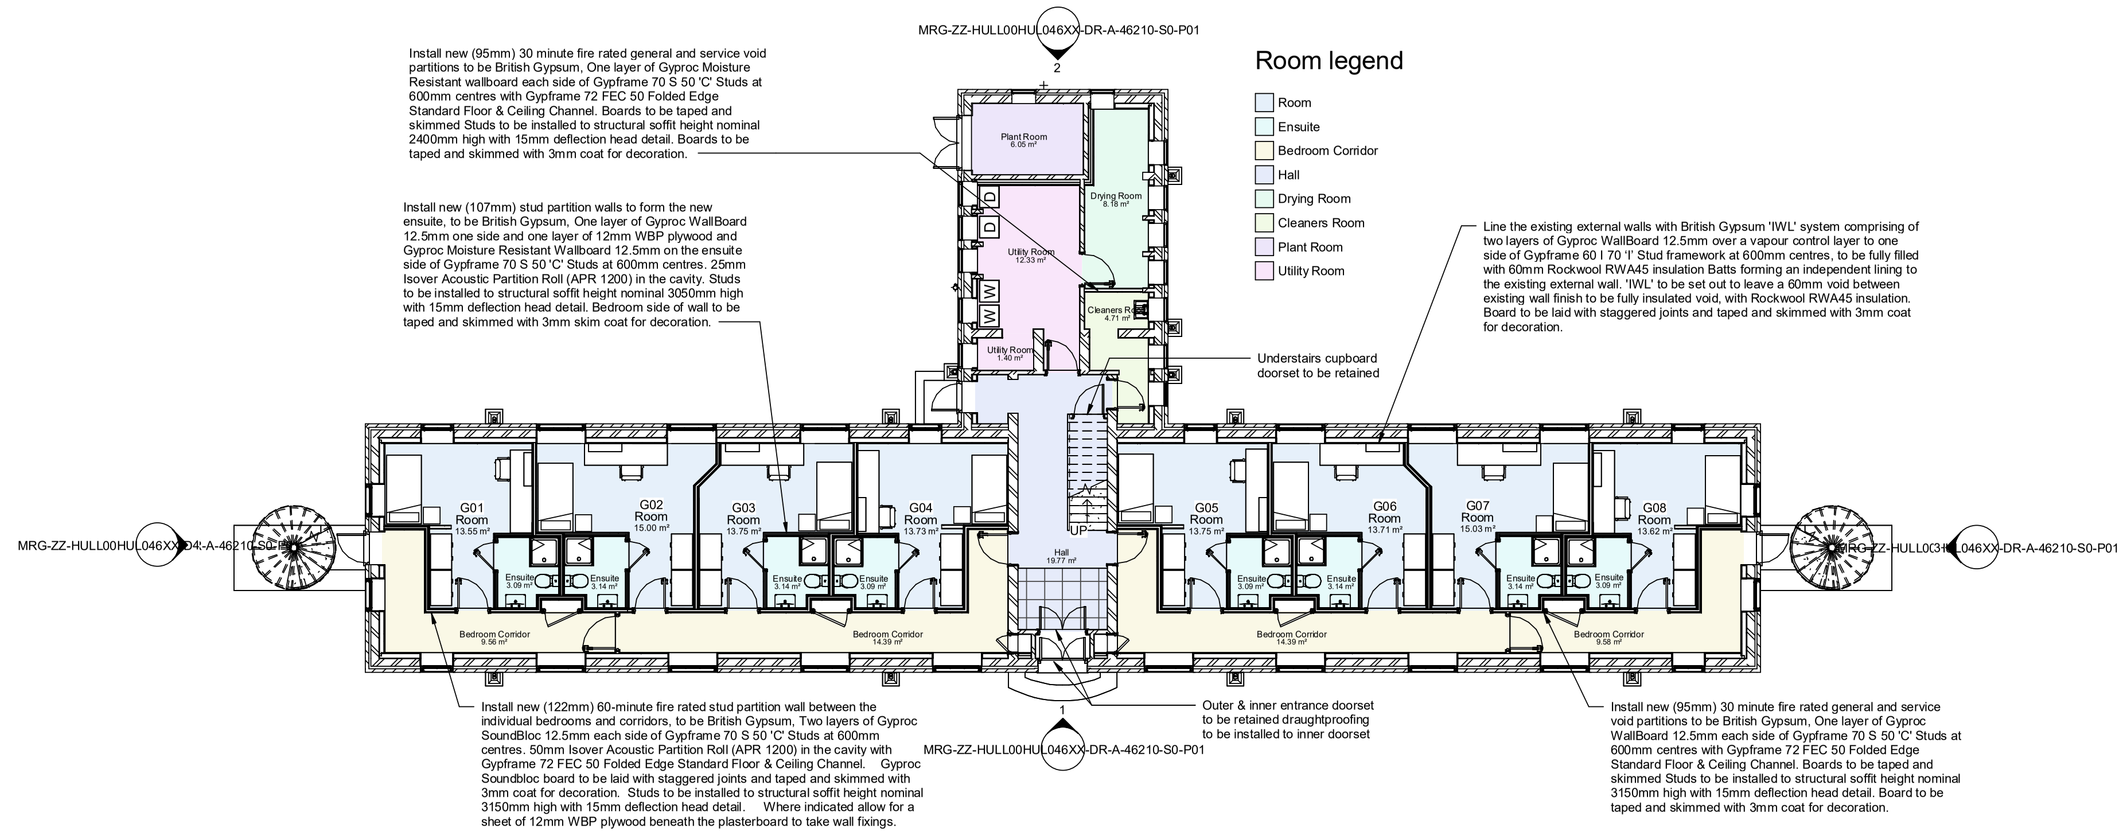

1 Level 01 - Proposed Ground Floor Plan

1 : 100

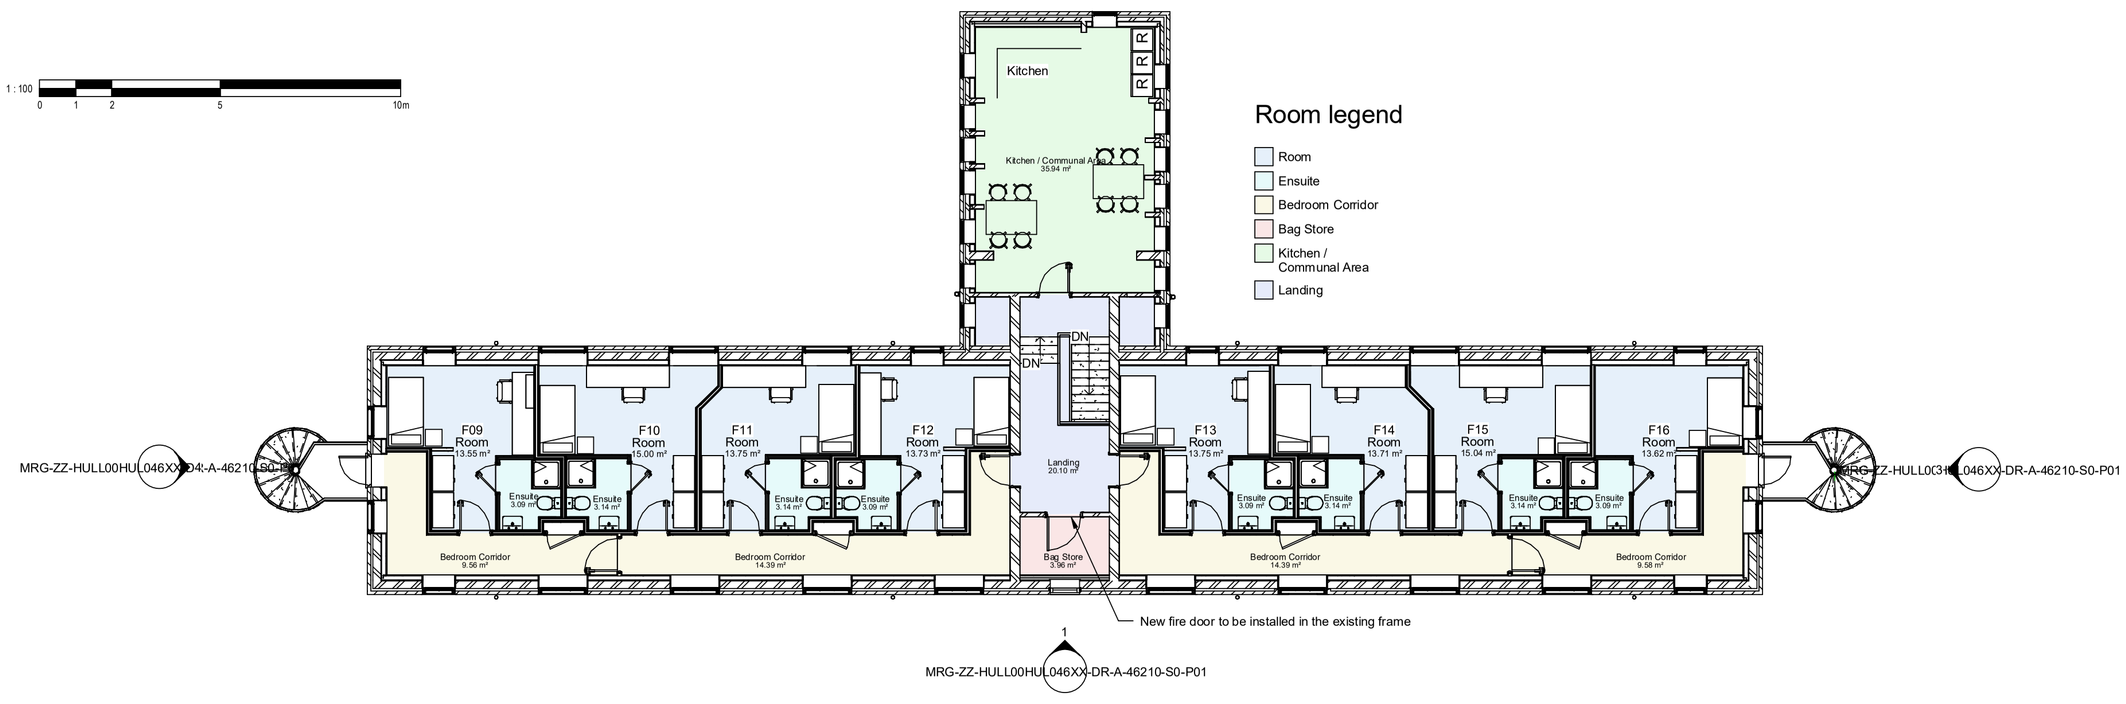

2 Level 02 - Proposed First Floor Plan

1 : 100

Rev.	Suitability	Description	Date

CLIENT
VIVO DEFENCE SERVICES LTD. Shared Services Centre Q3 Office, Quorum Business Park, Benton Lane, Newcastle-Upon-Tyne, NE12 8EX

PROJECT
PROPOSED FULL REFURBISHMENT SLA BLOCKS: MOD BUCKLEY BARRACKS LOWER STANTON, ST. QUINTIN, WILTSHIRE, SN14 6BT

TITLE
FLOOR PLANS - AS PROPOSED B46 HANWOOD SLA BLOCK

PURPOSE: FOR REVIEW

DATE	SCALE	PAPER SIZE	DRAWN BY	CHECKED BY
AUG 2023	1:100	A1	DS	SG

BIM DRAWING NUMBER:

Project Number	Originator	Volume	Level	Type	Role	Unique Ref. Number	Suitability	Revision
22099	MRG	ZZ	HULL00HUL046ZZ	DR	A	46120	S0	P01

North

NOTES:

All dimensions to be checked on site and any discrepancy notified to The Martin Ralph Group. Written dimensions are to be used in preference to the scaled dimensions.

This drawing is the property of The Martin Ralph Group and must not be reproduced, in part or whole, or deviated from, without their permission.

It is essential that prior to commencement and during construction works, the contractor reviews the drawings and specification and discusses with the practice any inconsistencies, anomilies, non-industry standard features or other concerns.

For both pricing and construction purposes structural, mechanical and electrical engineers designs, calculations and sizes etc ate to take preference over the layout drawings. Any discrepancies are to be brought to the immediate attention of The Martin Ralph Group.

GENERAL SCOPE OF WORKS:-

EXTERNAL WORKS:

- INSTALL SCAFFOLD
- REMOVE AND REPLACE WINDOWS WITH NEW DOUBLE GLAZED TIMBER UNITS IN TRADITIONAL STYLE (B50 AVRO TO BE USED AS A TEMPLATE FOR PROFILES AND MOLDINGS).
- WINDOWS TO BE OUTER PANE 6MM TOUGHENED, INNER 6.8MM LAMINATED.
- REMOVE/ GRIND OUT METAL CRAMPS, REPAIR/ REPLACE DAMAGED STONEWORK (25%)
- REMOVE FACE METALWORK AND REPAIR WITH LIME MORTAR
- CARRY OUT GENERALISED STONEWORK REPAIRS TO EXTERNAL FAÇADE
- TAKE DOWN AND REPAIR/ RELAY EXISTING PARAPET WALLS ON LIME MORTAR, SUPPLEMENT DAMAGED STONE WITH NEW. REPOINT THROUGHOUT - APPROX. 65%
- NEW MATCHING STONEWORK TO BE SOURCED FROM HARTHAM PARK QUARRY
- RENEW PARAPET GUTTERS (LEADWORK) TO ROOF
- RENEW FLASHINGS TO ROOF AREAS
- REMOVE AND REPLACE TILE VENTS TO ROOF
- ROOF OPTION 1: RELAY EXISTING ROOFS INCLUDING RIDGE TILES AND HIP RIDGE TILES, ASSUME FULL REPLACEMENT OF RIDGE TILES.
- ROOF OPTION 2: CARRY OUT ESSENTIAL WORKS ONLY TO DAMAGED TILES AND RIDGE TILES
- REFURBISH EXISTING RAIN WATER GOODS, REPLACE WITH NEW WHERE REQUIRED (SAY 60%)
- JET OUT EXISTING SURFACE WATER DRAINAGE AND MAKE GOOD DAMAGE
- REMOVE EXISTING FOUL WATER UPVC DRAINAGE PIPEWORK
- INSTALL NEW FOUL DRAINAGE NETWORK TO TAKE NEW EN SUITE DISCHARGE
- CARRY OUT CAVITY TIE REPAIRS / REPLACEMENT. GRIND OUT EXISTING REDUNDANT TIES.
- REMOVAL OF PLASTIC VENTS/ MAKE GOOD STONEWORK
- INFILL REDUNDANT HOLES
- REPLACE WORN/ DAMAGED STONEWORK
- REMOVE EXTERNAL SERVICES AND TRUNKING
- NEW TV AERIAL/ DISH INFRASTRUCTURE, CABLES TO RUN INTERNALLY
- NEW BIKE SHELTERS (REMOTE FROM BUILDINGS)
- REDECORATE EXISTING FASCIAS/ SOFFITS, REPLACE DAMAGE TIMBER SECTIONS (30%)
- RENEW LPS SYSTEM OR INSTALL WHERE MISSING

INTERNAL WORKS:

- REMOVE EXISTING ASBESTOS AND CARRY OUT ENVIRONMENTAL CLEAN
- REMOVE EXISTING LIGHTWEIGHT PARTITIONS (FORMER DORMITORY AREAS), RETAIN HISTORIC FABRIC MASONRY PARTITIONS
- PREPARE AND REDECORATE EXISTING WALLS. APPLY PREPARATION TREATMENT / STAINBLOCK WHERE DAMP/ STAINED
- INSTALL NEW METAL STUD PARTITIONS TO FORM BOX WITHIN BOX TO CABINS. INTERNAL WALL INSULATION TO BE INSTALLED.
- FORM NEW DRAINAGE AND RISERS TO EN SUITES INCLUDING TRENCHING TO OUTSIDE. PIPEWORK TO RISE TO ROOF AND TERMINATE IN TILE VENT. ACCESS POINTS THROUGHOUT.
- INSTALL WATER AND HOT WATER SERVICES TO EN SUITES
- INSTALL EN-SUITES SANITARYWARE
- INSTALL NEW SMALL POWER WITHIN BUILDING
- INSTALL NEW FLOOR FINISHES THROUGHOUT (AS LIGHT REFURBS)
- PREPARE AND REDECORATE WALLS (CABINS AND CORRIDORS - NOT STAIRWELLS)
- NEW MF SUSPENDED CEILINGS TO CORRIDOR, CABINS AND COMUNUAL AREAS.
- INSTALL FIRE STOPPING THROUGHOUT INC LETTER BOX OPENINGS WHERE REQUIRED
- INSTALL NEW FIXTURISATION DEPENDING ON PACKAGE SITING I.E. BUILT IN OR LOOSE INSTALL
- INSTALL TIMBER BATTENS OVER WINDOWS FOR CURTAIN RAILS / BLINDS
- INSTALL NEW HEATING SYSTEM AND REMOVE EXISTING
- REMOVE EXISTING ABLUTIONS AREAS AND PARTITIONS SUBJECT TO PLANNING LBC CONSENT
- REMOVE EXISTING LOFT INSULATION (RAT DROPPING INFESTED) INSTALL NEW TO 350MM
- NEW FIRE DOORS THROUGHOUT
- NEW FIRE-STOPPING THROUGHOUT
- NEW SERVICES TO BE ON METAL TRAY CONTAINMENT OR METAL CLIPPED
- REFURBISH EXISTING INNER AND OUTER ENTRANCE DOOR
- FIRE ESCAPE AND PLANT ROOM DOORS TO BE REPLACED

VIVO

MRG Martin Ralph Group
RICS Regulated by RICS
CHARTERED SURVEYORS
ARCHITECTS & ENGINEERS
11 Dragoon House, Hussar Court, Brambles Business Park, Portsmouth, Hampshire, PO7 7 SF.
ww.martinralph.co.uk
info@martinralph.co.uk
T: 023 9225 7711
F: 023 9225 7712

11/10/2023 09:58:07

FLOOR FINISHES LEGEND

GROUND FLOOR PREPARTATION
Remove existing carpets and cut back flooring to sound and thoroughly clean substrate, where vinyl is being laid lay Ardex Artidex NA latex self-levelling compound over substrate, followed by DPM1C coating and a further layer of Ardex NA. Supply and lay new vinyl & carpet floor coverings to wall edges.

FIRST FLOOR PREPARATION
Remove existing carpets and cut back flooring to sound and thoroughly clean substrate, where vinyl is being laid lay Ardex Artidex NA latex self-levelling compound over substrate, Supply and lay new vinyl & carpet floor coverings to wall edges.

BARRIER ENTRANCE MATTING:- Burmatex - Armour

Supply and lay Burmatex Armour Perfromnce Entrance Barrier - carpet tiles, using F. Ball & Co F3 adhesive, carpet colour: Graphite Stripe. Stainless steel joint strips to be used at all door openings where change in finish occurs.

COMMON COMUNUAL AREAS:- Polyflor Expona PUR

Supply and lay Polyflor Expona PUR fully bonded vinyl; using Ardex AF165 or AF175 adhesive to manufacturer's instructions; Colour / Pattern: 7506 - Roman Limestone.
Provide a clear mastic seal at floor / skirting junction perimeter.

STAIRS:- Polyflor Expona PUR

Supply and lay Polyflor Expona PUR fully bonded vinyl tiles; Colour / Pattern: 7506 - Roman Limestone. Using Ardex AF165 or AF175 adhesive to manufacturer's instructions; new vinyl floor covering to all edges; colour as per client choice. Aluminium edging strips to be used at back and side edges of treads. Gradus ASXT20 aluminium nosings strips with Frost inserts; to be fixed over all treads and new vinyl in accordance with Gradus recommendations.

KITCHENS, UTILITY'S AND DRYING ROOMS:- Polyflor Polysafe Standard PUR

Supply and lay, Polyflor Polysafe Standard PUR fully bonded; using Ardex AF165 or AF145 adhesive to manufacturer's instructions; with Polyflor coved skirting formers and cappings to room perimeters and abutments. Colour / Pattern: Nordic Grey.

BEDROOM CORRIDORS:- Burmatex - Arctic - Carpet Tiles

Supply and lay Burmatex Arctic Carbon Neutral Multilevel Loop carpet tiles, using F. Ball & Co F3 adhesive; carpet colour: Cool Storm. Stainless steel joint strips to be used at all door openings where change in finish occurs.

INDIVIDUAL BEDROOMS:- Burmatex - Arctic - Carpet Tiles

Supply and lay Burmatex Arctic Carbon Neutral Multilevel Loop carpet tiles, using F. Ball & Co F3 adhesive; carpet colour: Blue Water. Stainless steel joint strips to be used at all door openings where change in finish occurs.

BEDROOM ENSUITES:- Polyflor Polysafe Standard PUR

Supply and lay, Polyflor Polysafe Standard PUR fully bonded; using Ardex AF165 or AF145 adhesive to manufacturer's instructions; with Polyflor coved skirting formers and cappings to room perimeters and abutments. Colour / Pattern: Ash Grey.

WALL FINISHES - DECORATIONS

WALLS

All walls to be carefully prepared and redecorated with two full coats of Dulux Trade Vinyl Silk Emulsion, Colour: Magnolia BS08B15. Newly plastered surfaces to be decorated with one 50:50 mist coat prior to applying emulsion.

CEILINGS

Ceilings to be carefully prepared and redecorated with two full coats of Dulux Trade Matt Emulsion, Colour: White RAL9010. Newly plastered surfaces to be decorated with one 50:50 mist coat prior to applying emulsion.

EXPOSED PIPEWORK

To be carefully prepared and decorated with 2 coats of Dulux Trade Metalshield, Colour: Satin White.

JOINERY

All skirtings, door linings, architraves, window boards, curtain battens to be prepared and filled as necessary and decorated with primer, two undercoats and one full coat of Dulux Trade Gloss, Colour: White.

STAIR BALUSTRADING

Existing black painted steel posts and balustrade framework to be prepared and redecorated with one full coat of Dulux Satinwood, Colour: Black.

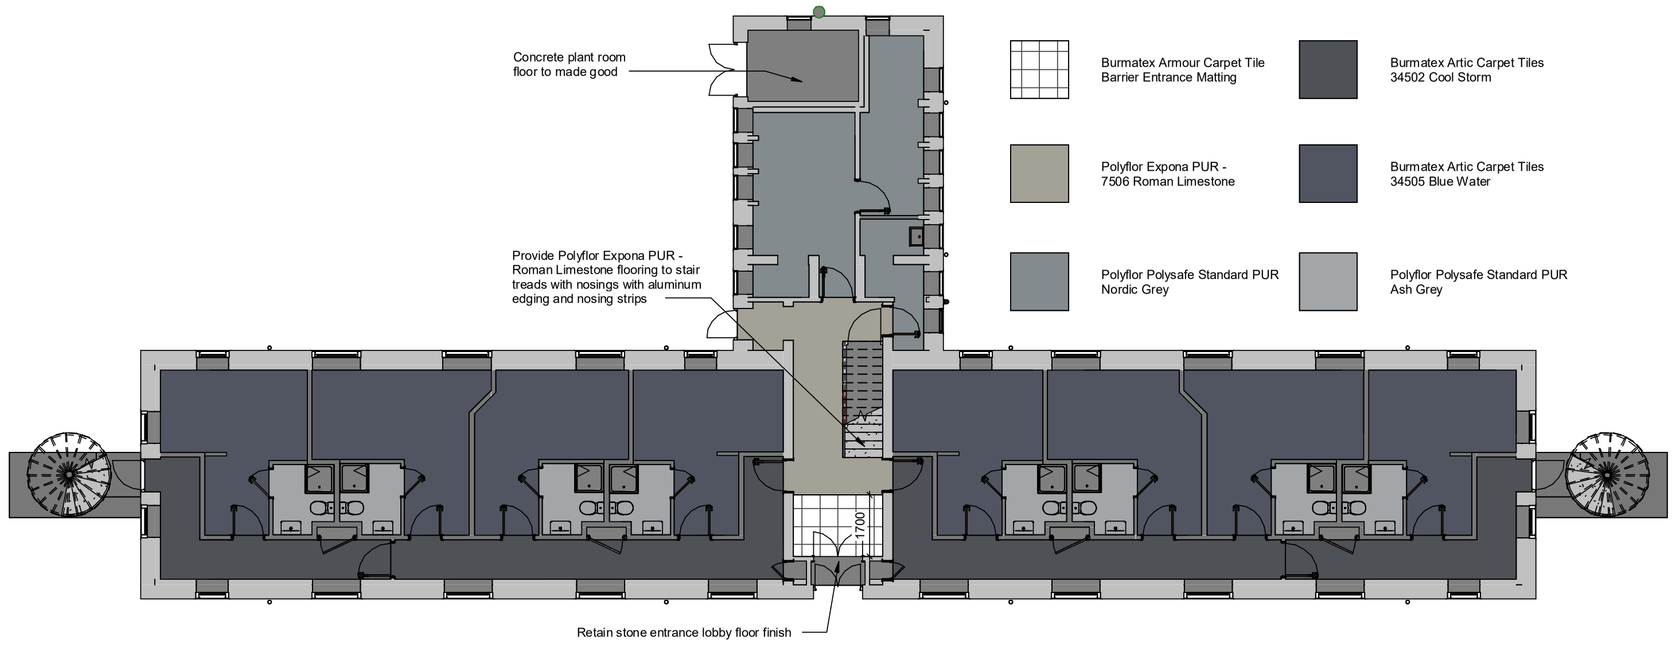

1 Level 01 - Ground Floor - Floor Finishes Plan
1 : 100

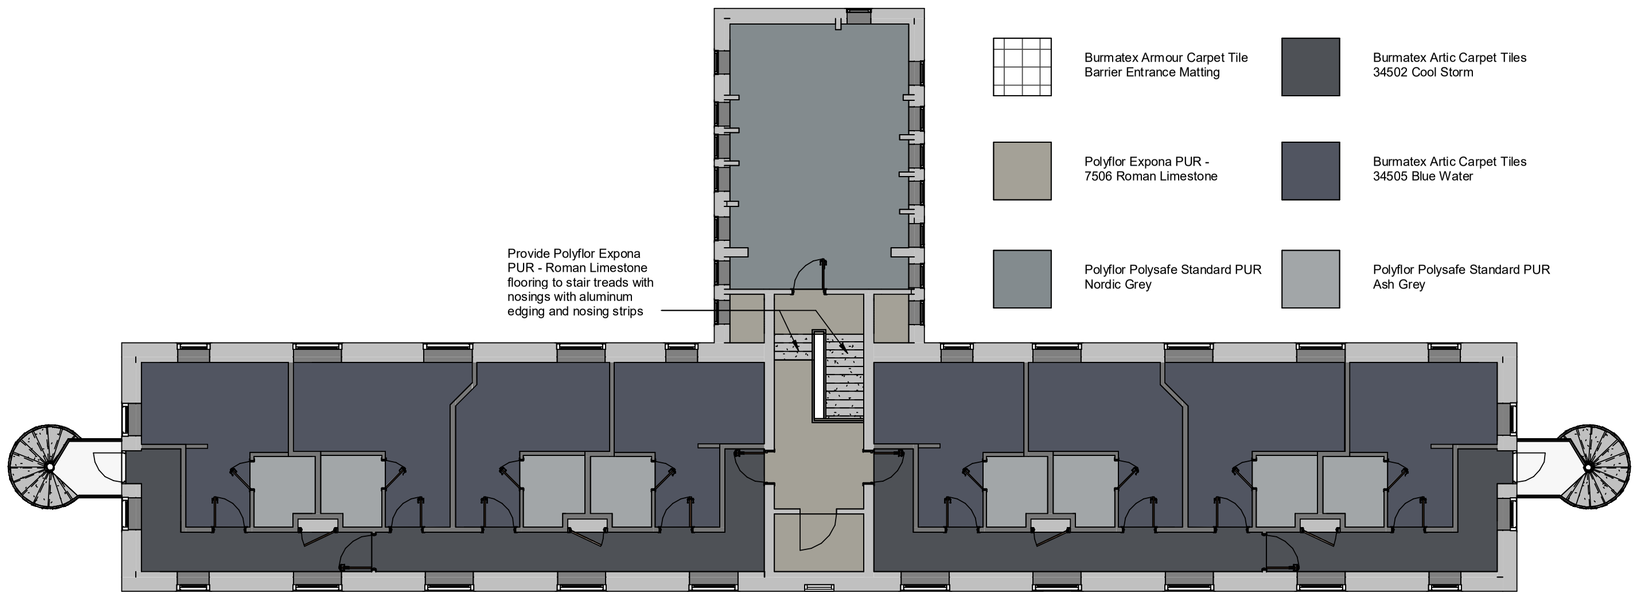

2 Level 02 - First Floor - Floor Finishes Plan
1 : 100

1 : 100
0 1 2 5 10m

NOTES:

All dimensions to be checked on site and any discrepancy notified to The Martin Ralph Group. Written dimensions are to be used in preference to the scaled dimensions.

This drawing is the property of The Martin Ralph Group and must not be reproduced, in part or whole, or deviated from, without their permission.

It is essential that prior to commencement and during construction works, the contractor reviews the drawings and specification and discusses with the practice any inconsistencies, anomilies, non-industry standard features or other concerns.

For both pricing and construction purposes structural, mechanical and electrical engineers designs, calculations and sizes etc ate to take preference over the layout drawings. Any discrepancies are to be brought to the immediate attention of The Martin Ralph Group.

Rev.	Suitability	Description	Date

CLIENT
VIVO DEFENCE SERVICES LTD. Shared Services Centre Q3 Office, Quorum Business Park, Benton Lane, Newcastle-Upon-Tyne, NE12 8EX

PROJECT
PROPOSED FULL REFURBISHMENT SLA BLOCKS: MOD BUCKLEY BARRACKS LOWER STANTON, ST. QUINTIN, WILTSHIRE, SN14 6BT

TITLE
FLOOR FINISHES PLANS
B46 HANWOOD SLA BLOCK

PURPOSE: FOR REVIEW

DATE	SCALE	PAPER SIZE	DRAWN BY	CHECKED BY
AUG 2023	1:100	A1	DS	SG

BIM DRAWING NUMBER:

Project Number	Originator	Volume	Level	Type	Role	Unique Ref. Number	Suitability	Revision
22099	MRG	ZZ	HULL00HUL046ZZ	DR	A	46125	S0	P01

VIVO

MRG Martin Ralph Group
RICS Regulated by RICS
CHARTERED SURVEYORS
ARCHITECTS & ENGINEERS
11 Dragoon House, Hussar Court, Brambles Business Park, Portsmouth, Hampshire, PO7 7 SF.
ww.martinralph.co.uk
info@martinralph.co.uk
T: 023 9225 7711
F: 023 9225 7712

11/10/2023 09:58:09

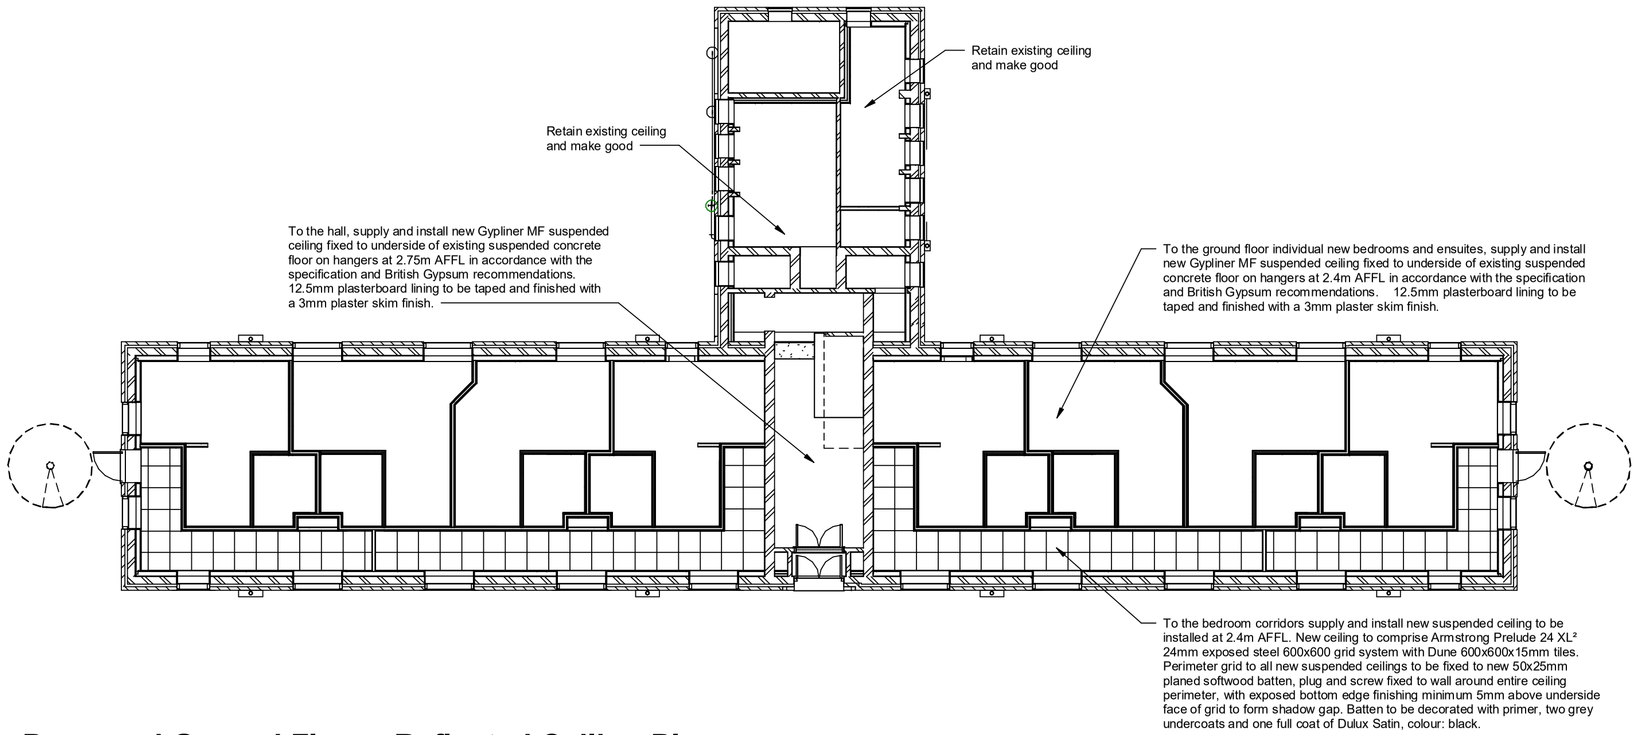

1 Proposed Ground Floor - Reflected Ceiling Plan

1 : 100

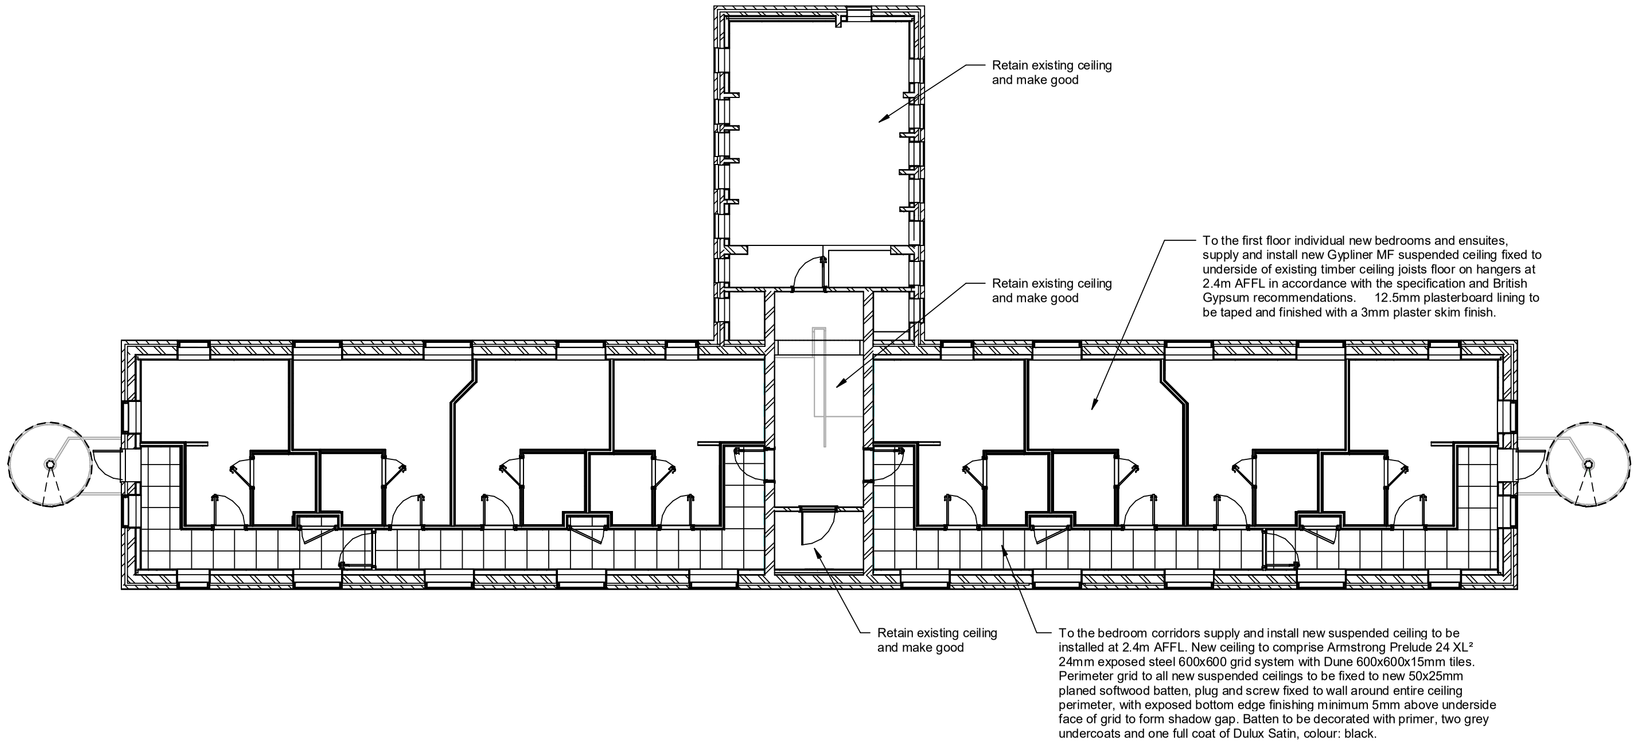

2 Proposed First Floor - Reflected Ceiling Plan

1 : 100

North

1 : 100
0 1 2 5 10m

NOTES:

All dimensions to be checked on site and any discrepancy notified to The Martin Ralph Group. Written dimensions are to be used in preference to the scaled dimensions.

This drawing is the property of The Martin Ralph Group and must not be reproduced, in part or whole, or deviated from, without their permission.

It is essential that prior to commencement and during construction works, the contractor reviews the drawings and specification and discusses with the practice any inconsistencies, anomilies, non-industry standard features or other concerns.

For both pricing and construction purposes structural, mechanical and electrical engineers designs, calculations and sizes etc ate to take preference over the layout drawings. Any discrepancies are to be brought to the immediate attention of The Martin Ralph Group.

Rev.	Suitability	Description	Date

CLIENT
VIVO DEFENCE SERVICES LTD. Shared Services Centre Q3 Office, Quorum Business Park, Benton Lane, Newcastle-Upon-Tyne, NE12 8EX

PROJECT
PROPOSED FULL REFURBISHMENT SLA BLOCKS: MOD BUCKLEY BARRACKS LOWER STANTON, ST. QUINTIN, WILTSHIRE, SN14 6BT

TITLE
PROPOSED REFLECTED CEILING PLANS B46 HANWOOD SLA BLOCK

PURPOSE: FOR REVIEW

DATE	SCALE	PAPER SIZE	DRAWN BY	CHECKED BY
AUG 2023	1:100	A1	DS	SG

BIM DRAWING NUMBER:

Project Number	Originator	Volume	Level	Type	Role	Unique Ref. Number	Suitability	Revision
22099	MRG	ZZ	HULL00HUL046ZZ	DR	A	46126	S0	P01

VIVO

MRG Martin Ralph Group
RICS Regulated by RICS
CHARTERED SURVEYORS
ARCHITECTS & ENGINEERS
11 Dragoon House, Hussar Court, Brambles Business Park, Portsmouth, Hampshire, PO7 7 SF.
ww.martinralph.co.uk
info@martinralph.co.uk
T: 023 9225 7711
F: 023 9225 7712

11/10/2023 09:58:10

NOTES:

All dimensions to be checked on site and any discrepancy notified to The Martin Ralph Group. Written dimensions are to be used in preference to the scaled dimensions.

This drawing is the property of The Martin Ralph Group and must not be reproduced, in part or whole, or deviated from, without their permission.

It is essential that prior to commencement and during construction works, the contractor reviews the drawings and specification and discusses with the practice any inconsistencies, anomilies, non-industry standard features or other concerns.

For both pricing and construction purposes structural, mechanical and electrical engineers designs, calculations and sizes etc ate to take preference over the layout drawings. Any discrepancies are to be brought to the immediate attention of The Martin Ralph Group.

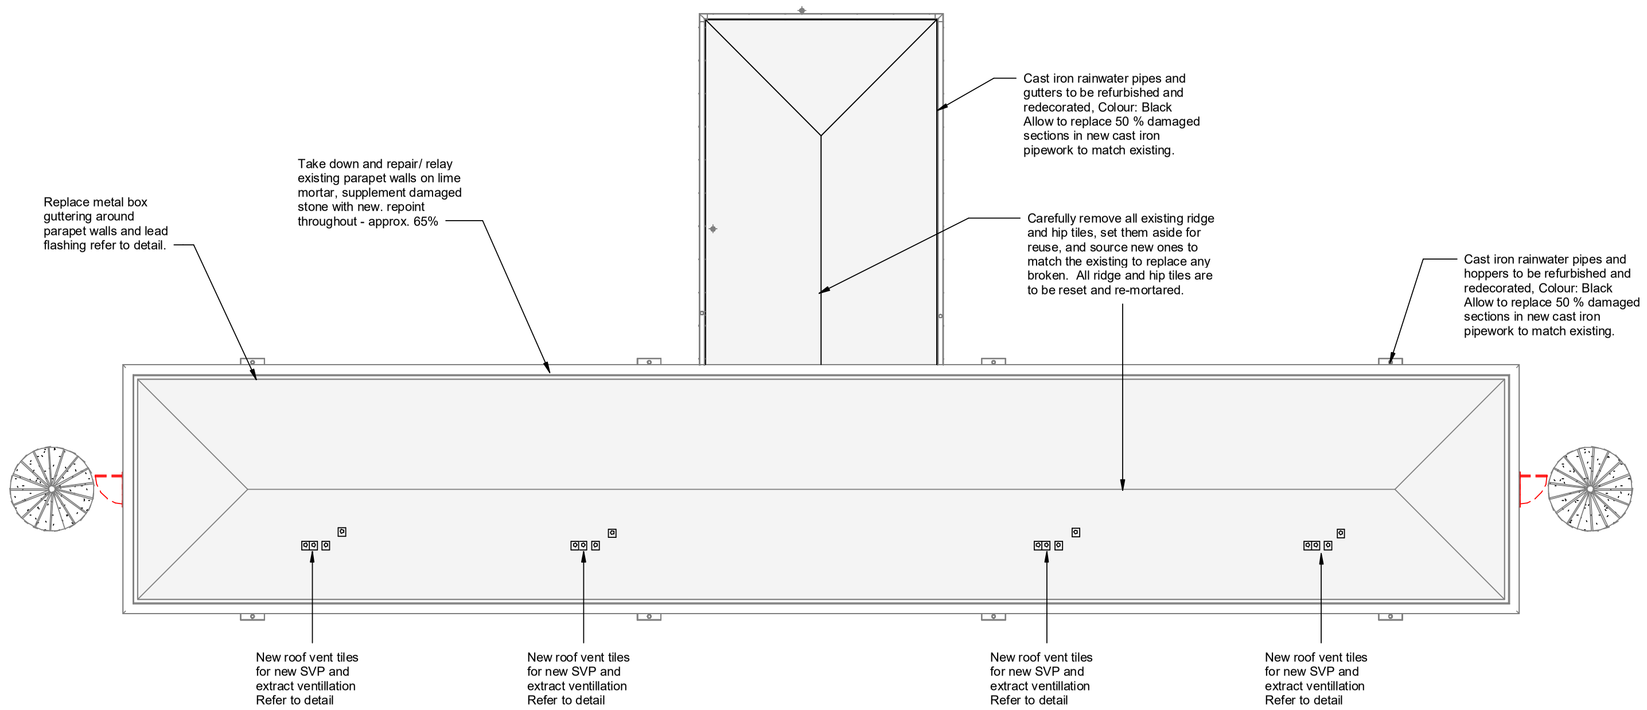

1 Roof - Proposed Roof Plan
1 : 100

1 : 100
0 1 2 5 10m

Rev.	Suitability	Description	Date

CLIENT
VIVO DEFENCE SERVICES LTD. Shared Services Centre Q3 Office, Quorum Business Park, Benton Lane, Newcastle-Upon-Tyne, NE12 8EX

PROJECT
PROPOSED FULL REFURBISHMENT SLA BLOCKS: MOD BUCKLEY BARRACKS LOWER STANTON, ST. QUINTIN, WILTSHIRE, SN14 6BT

TITLE
ROOF PLAN - AS PROPOSED B46 HANWOOD SLA BLOCK

PURPOSE: FOR REVIEW

DATE	SCALE	PAPER SIZE	DRAWN BY	CHECKED BY
AUG 2023	1:100	A1	DS	SG

BIM DRAWING NUMBER:

Project Number	Originator	Volume	Level	Type	Role	Unique Ref. Number	Suitability	Revision
22099	MRG	ZZ	HULL00HUL046ZZ	DR	A	46128	S0	P01

VIVO

MRG Martin Ralph Group
RICS Regulated by RICS
CHARTERED SURVEYORS
ARCHITECTS & ENGINEERS
11 Dragoon House, Hussar Court, Brambles Business Park, Portsmouth, Hampshire, PO7 7 SF.
ww.martinralph.co.uk
info@martinralph.co.uk
T: 023 9225 7711
F: 023 9225 7712

11/10/2023 09:58:11

NOTES:

All dimensions to be checked on site and any discrepancy notified to The Martin Ralph Group. Written dimensions are to be used in preference to the scaled dimensions.

This drawing is the property of The Martin Ralph Group and must not be reproduced, in part or whole, or deviated from, without their permission.

It is essential that prior to commencement and during construction works, the contractor reviews the drawings and specification and discusses with the practice any inconsistencies, anomilies, non-industry standard features or other concerns.

For both pricing and construction purposes structural, mechanical and electrical engineers designs, calculations and sizes etc ate to take preference over the layout drawings. Any discrepancies are to be brought to the immediate attention of The Martin Ralph Group.

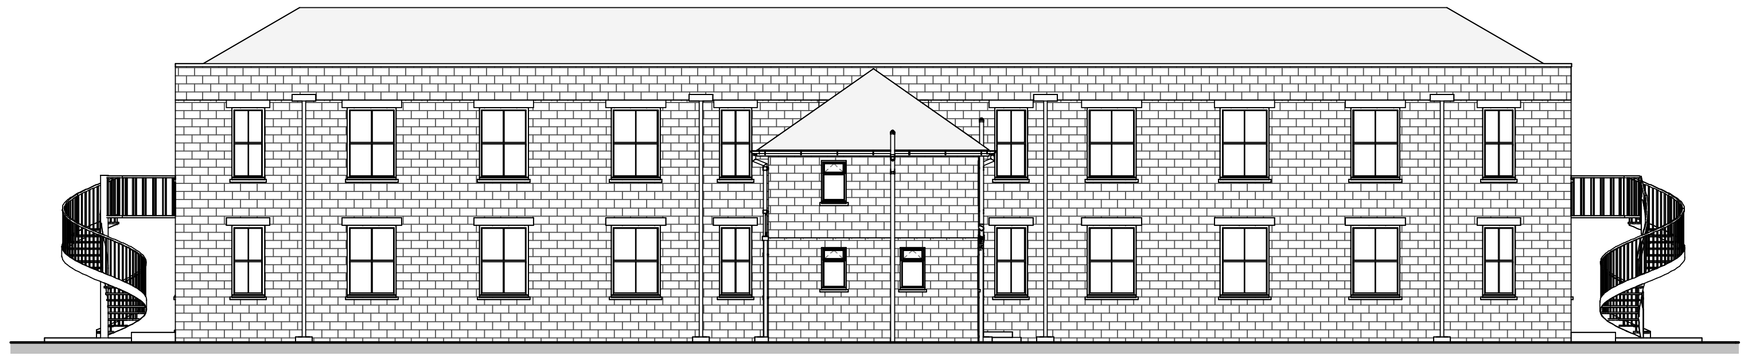

1 Existing North
1 : 100



2 Existing East
1 : 100



4 Existing West
1 : 100

1 : 100
0 1 2 5 10m

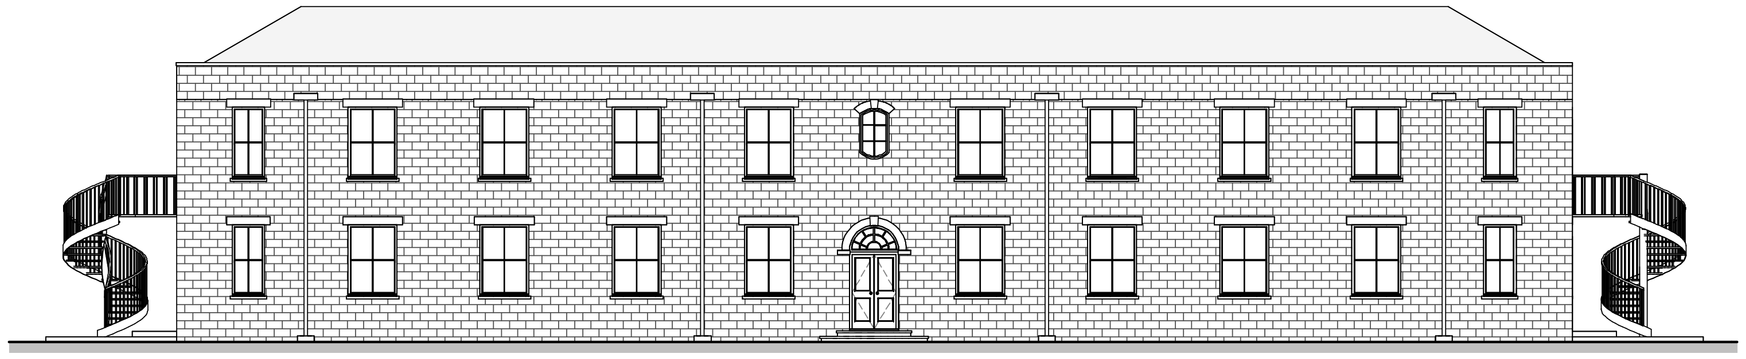

3 Existing South
1 : 100

Rev.	Suitability	Description	Date

CLIENT
VIVO DEFENCE SERVICES LTD.
Shared Services Centre Q3 Office,
Quorum Business Park, Benton Lane, Newcastle-Upon-Tyne, NE12 8EX

PROJECT
ROPOSED FULL REFURBISHMENT SLA BLOCKS:
MOD BUCKLEY BARRACKS
LOWER STANTON, ST. QUINTIN,
WILTSHIRE, SN14 6BT

TITLE
EXISTING ELEVATIONS
B46 HANWOOD SLA BLOCK

PURPOSE: FOR REVIEW

DATE	SCALE	PAPER SIZE	DRAWN BY	CHECKED BY
AUG 2023	1:100	A1	DS	SG

BIM DRAWING NUMBER:

Project Number	Originator	Volume	Level	Type	Role	Unique Ref. Number	Suitability	Revision
22099	MRG	ZZ	HULL00HUL046XX	DR	A	46200	S0	P01

VIVO

MRG Martin Ralph Group
RICS Regulated by RICS
CHARTERED SURVEYORS
ARCHITECTS & ENGINEERS
11 Dragoon House,
Hussar Court,
Brambles Business Park,
Portsmouth,
Hampshire,
PO7 7 SF.
ww.martinralph.co.uk
info@martinralph.co.uk
T: 023 9225 7711
F: 023 9225 7712

11/10/2023 09:58:12

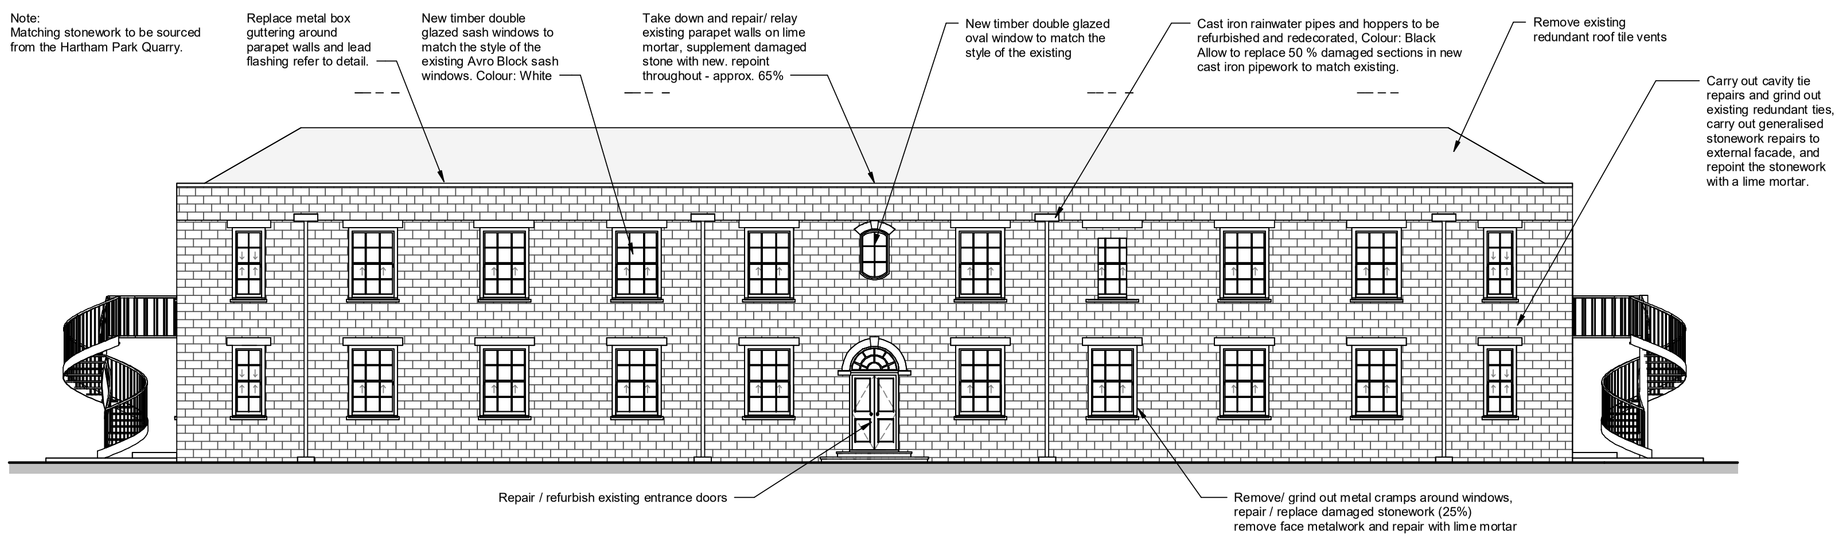

1 Proposed South
1 : 100

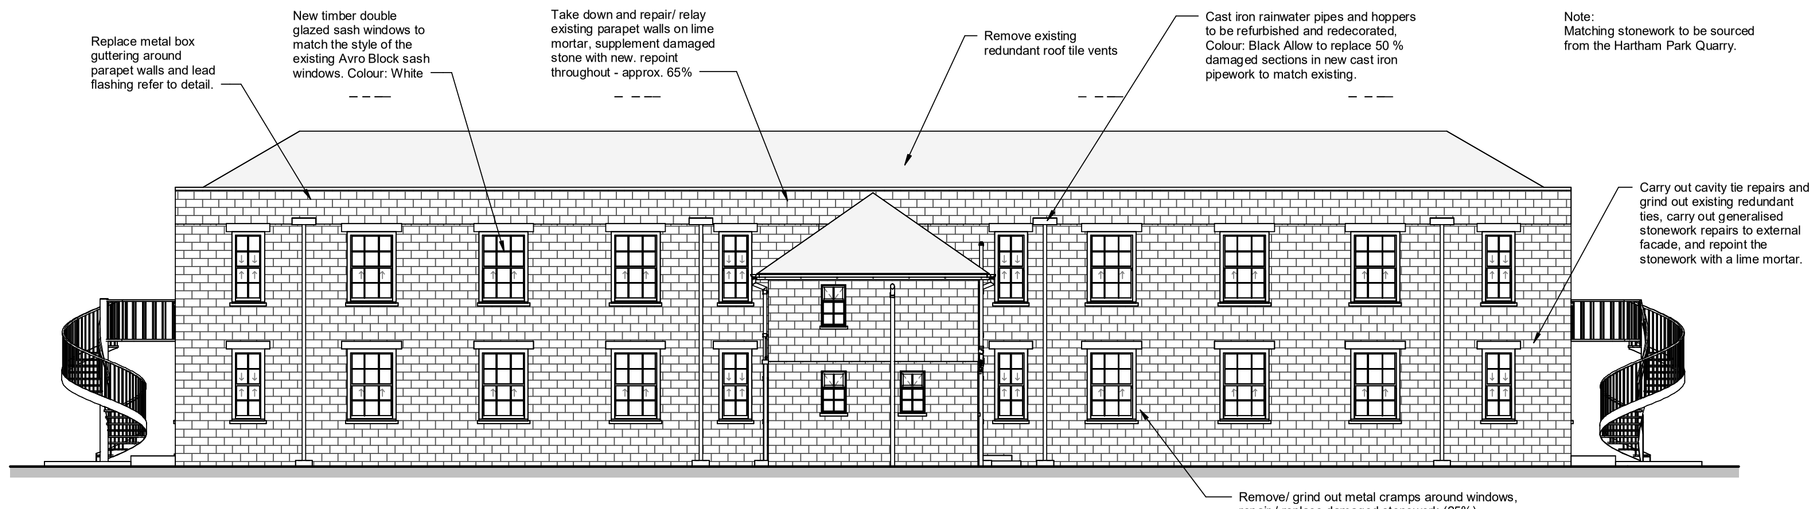

2 Proposed North
1 : 100

1 : 100
0 1 2 5 10m



3 Proposed East
1 : 100



4 Proposed West
1 : 100

NOTES:

All dimensions to be checked on site and any discrepancy notified to The Martin Ralph Group. Written dimensions are to be used in preference to the scaled dimensions.

This drawing is the property of The Martin Ralph Group and must not be reproduced, in part or whole, or deviated from, without their permission.

It is essential that prior to commencement and during construction works, the contractor reviews the drawings and specification and discusses with the practice any inconsistencies, anomilies, non-industry standard features or other concerns.

For both pricing and construction purposes structural, mechanical and electrical engineers designs, calculations and sizes etc ate to take preference over the layout drawings. Any discrepancies are to be brought to the immediate attention of The Martin Ralph Group.

Rev.	Suitability	Description	Date

CLIENT
VIVO DEFENCE SERVICES LTD.
Shared Services Centre Q3 Office, Quorum Business Park, Benton Lane, Newcastle-Upon-Tyne, NE12 8EX

PROJECT
PROPOSED FULL REFURBISHMENT SLA BLOCKS: MOD BUCKLEY BARRACKS LOWER STANTON, ST. QUINTIN, WILTSHIRE, SN14 6BT

TITLE
PROPOSED ELEVATIONS
B46 HANWOOD SLA BLOCK

PURPOSE: FOR REVIEW

DATE	SCALE	PAPER SIZE	DRAWN BY	CHECKED BY
AUG 2023	1:100	A1	DS	SG

BIM DRAWING NUMBER:

Project Number	Originator	Volume	Level	Type	Role	Unique Ref. Number	Suitability	Revision
22099	MRG	ZZ	HULL00HUL046XX	DR	A	46210	S0	P01

VIVO

MRG Martin Ralph Group
RICS Regulated by RICS
CHARTERED SURVEYORS
ARCHITECTS & ENGINEERS
11 Dragoon House, Hussar Court, Brambles Business Park, Portsmouth, Hampshire, PO7 7 SF.
ww.martinralph.co.uk
info@martinralph.co.uk
T: 023 9225 7711
F: 023 9225 7712

11/10/2023 09:58:14

NOTES:

All dimensions to be checked on site and any discrepancy notified to The Martin Ralph Group. Written dimensions are to be used in preference to the scaled dimensions.

This drawing is the property of The Martin Ralph Group and must not be reproduced, in part or whole, or deviated from, without their permission.

It is essential that prior to commencement and during construction works, the contractor reviews the drawings and specification and discusses with the practice any inconsistencies, anomilies, non-industry standard features or other concerns.

For both pricing and construction purposes structural, mechanical and electrical engineers designs, calculations and sizes etc ate to take preference over the layout drawings. Any discrepancies are to be brought to the immediate attention of The Martin Ralph Group.

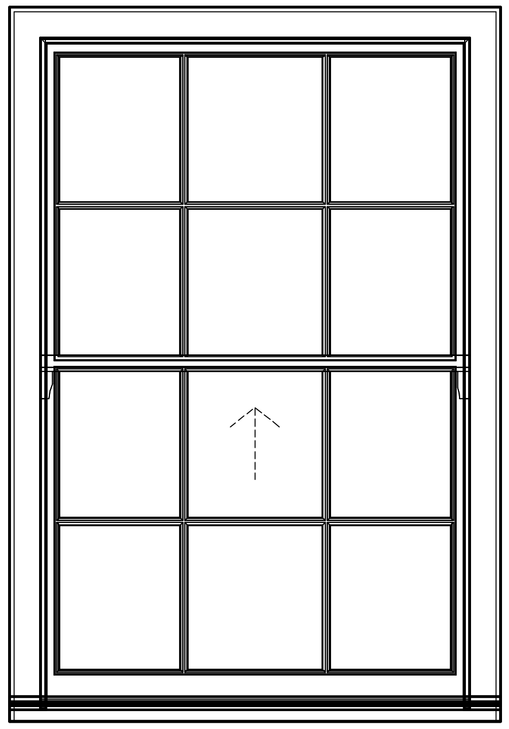

Elevation

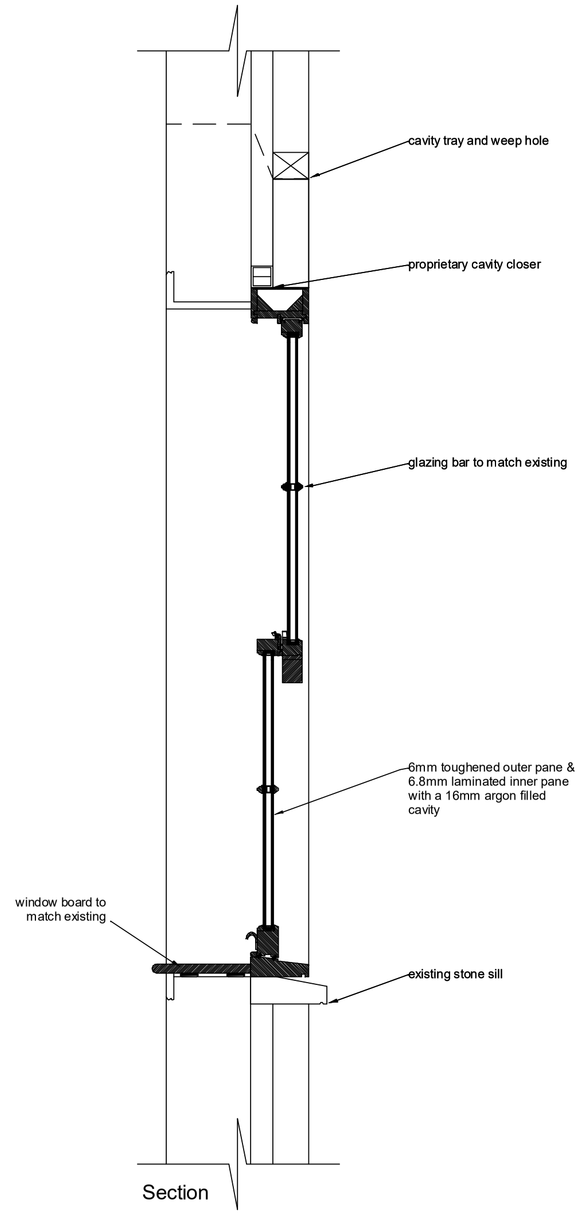

Section

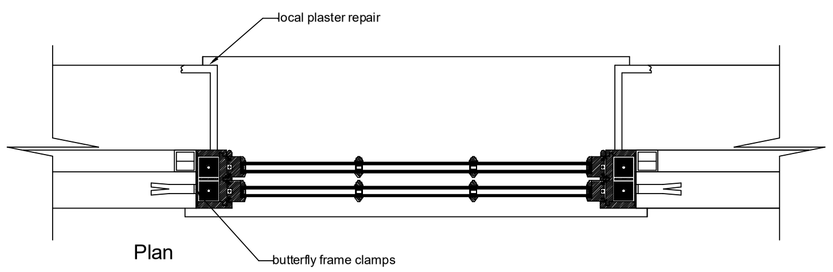

Plan

2 Traditional Sash Window Detail

1 : 10

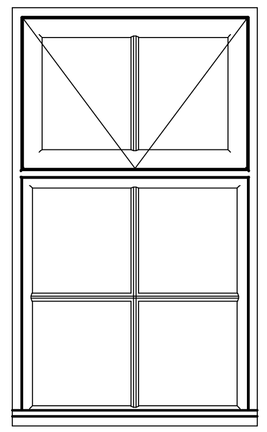

Elevation

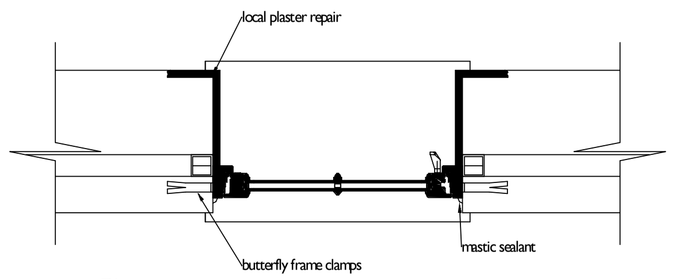

Plan

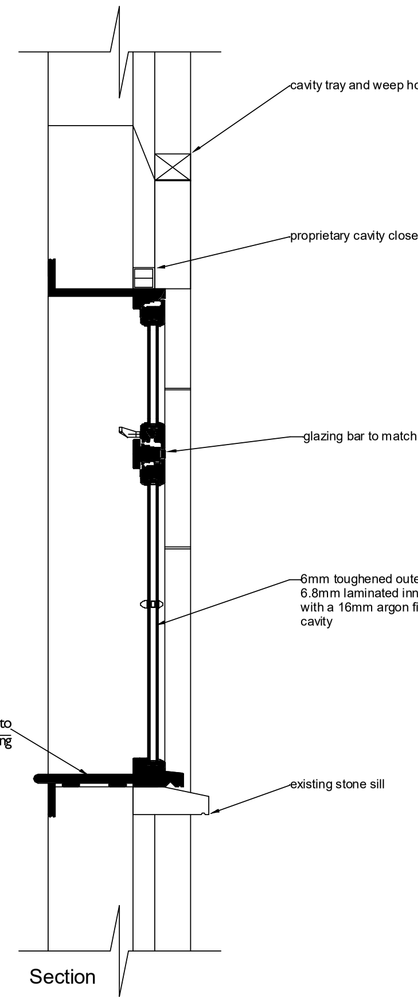

Section

1 Traditional Casement Window Detail

1 : 10

Rev.	Suitability	Description	Date

CLIENT
VIVO DEFENCE SERVICES LTD.
Shared Services Centre Q3 Office, Quorum Business Park, Benton Lane, Newcastle-Upon-Tyne, NE12 8EX

PROJECT
PROPOSED FULL REFURBISHMENT SLA BLOCKS: MOD BUCKLEY BARRACKS LOWER STANTON, ST. QUINTIN, WILTSHIRE, SN14 6BT

TITLE
PROPOSED WINDOWS B46 HANWOOD SLA BLOCK

PURPOSE: FOR REVIEW

DATE	SCALE	PAPER SIZE	DRAWN BY	CHECKED BY
AUG 2023	1:10	A1	DS	SG

BIM DRAWING NUMBER:

Project Number	Originator	Volume	Level	Type	Role	Unique Ref. Number	Suitability	Revision
22099	MRG	ZZ	HULL00HUL046XX	DR	A	46510	S0	P01

VIVO

MRG Martin Ralph Group
RICS Regulated by RICS
CHARTERED SURVEYORS
ARCHITECTS & ENGINEERS
11 Dragoon House, Hussar Court, Brambles Business Park, Portsmouth, Hampshire, PO7 7 SF.
ww.martinralph.co.uk
info@martinralph.co.uk
T: 023 9225 7711
F: 023 9225 7712

11/10/2023 09:58:15

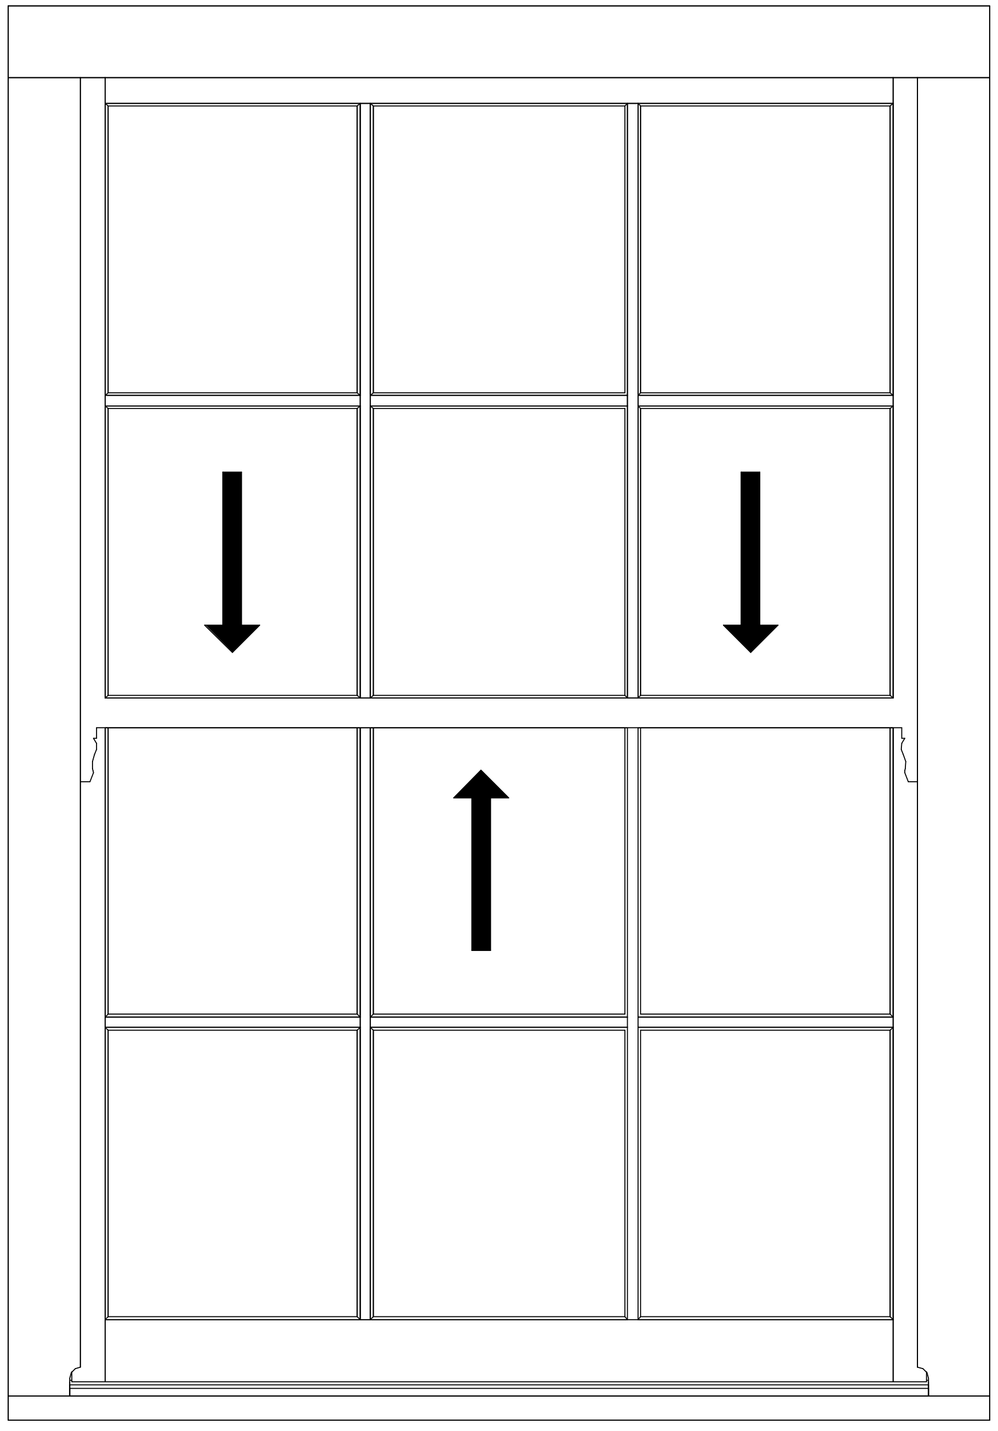

1360mm wide Traditional Sash Window Elevation

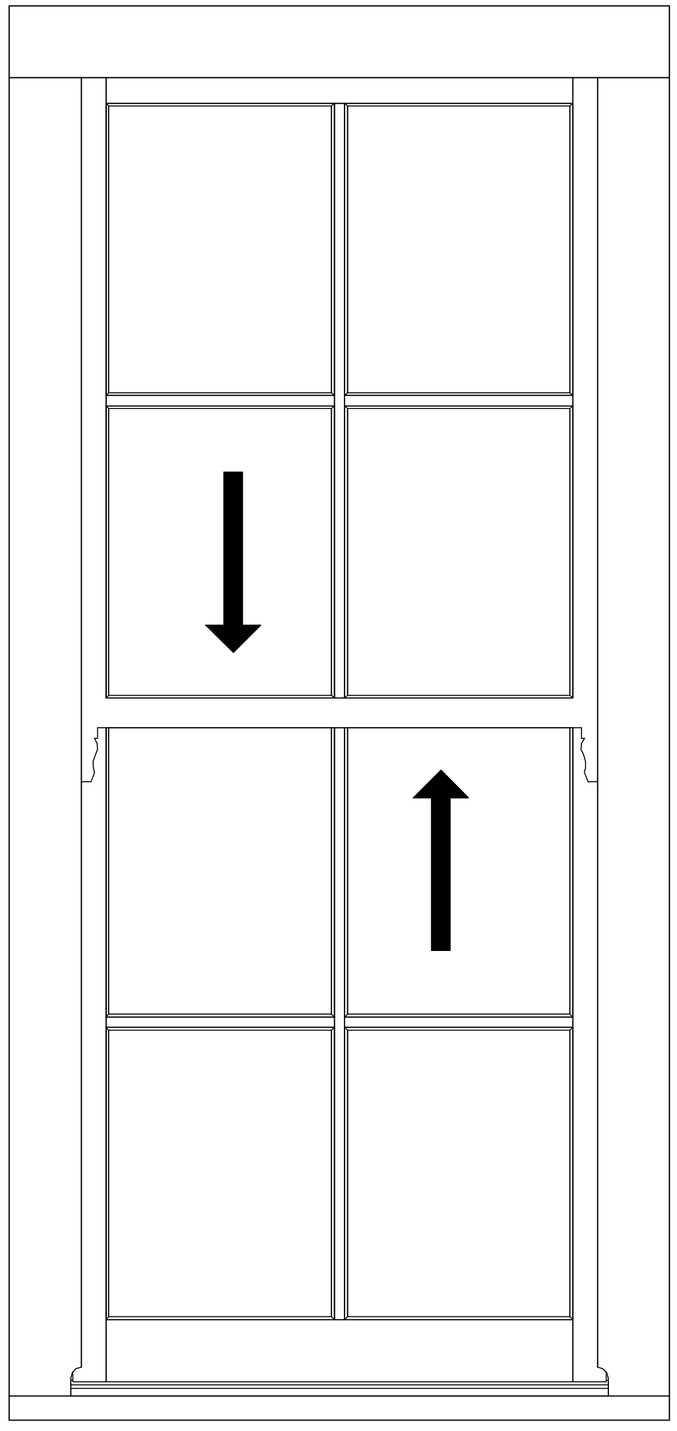

910mm wide Traditional Sash Window Elevation

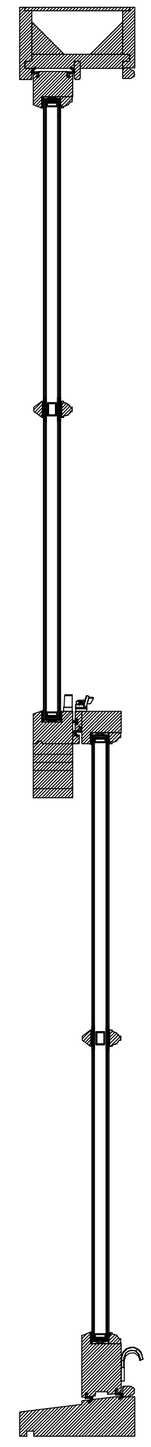

Section

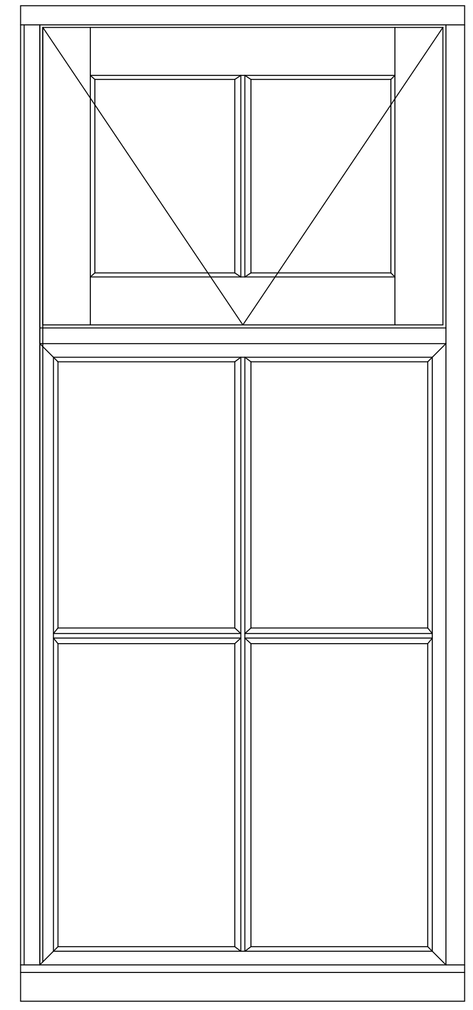

680mm wide Traditional Casement Window Elevation

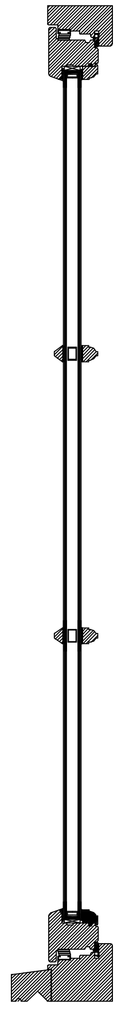

Section

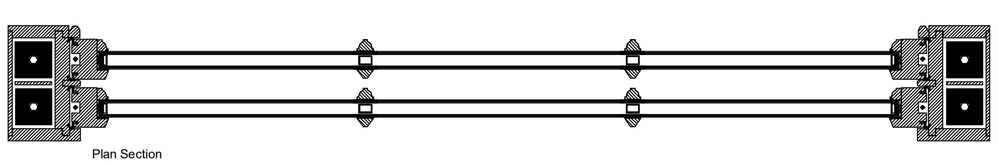

Plan Section

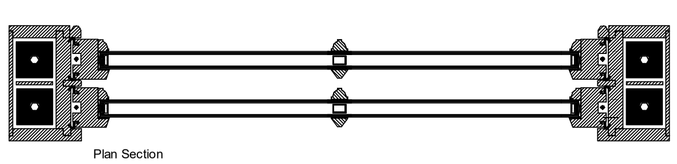

Plan Section

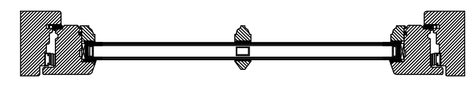

Plan Section Through Opening Toplight

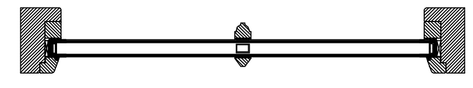

Plan Section Through Fixed Pane

1 Proposed Window Details

1 : 5

1 : 5
0 50 100 200 400mm

NOTES:

All dimensions to be checked on site and any discrepancy notified to The Martin Ralph Group. Written dimensions are to be used in preference to the scaled dimensions.

This drawing is the property of The Martin Ralph Group and must not be reproduced, in part or whole, or deviated from, without their permission.

It is essential that prior to commencement and during construction works, the contractor reviews the drawings and specification and discusses with the practice any inconsistencies, anomilies, non-industry standard features or other concerns.

For both pricing and construction purposes structural, mechanical and electrical engineers designs, calculations and sizes etc ate to take preference over the layout drawings. Any discrepancies are to be brought to the immediate attention of The Martin Ralph Group.

Rev.	Suitability	Description	Date

CLIENT
VIVO DEFENCE SERVICES LTD.
Shared Services Centre Q3 Office, Quorum Business Park, Benton Lane, Newcastle-Upon-Tyne, NE12 8EX

PROJECT
PROPOSED FULL REFURBISHMENT SLA BLOCKS: MOD BUCKLEY BARRACKS
LOWER STANTON, ST. QUINTIN, WILTSHIRE, SN14 6BT

TITLE
PROPOSED WINDOW DETAILS
B46 HANWOOD SLA BLOCK

PURPOSE: FOR REVIEW

DATE	SCALE	PAPER SIZE	DRAWN BY	CHECKED BY
AUG 2023	1:5	A1	DS	SG

BIM DRAWING NUMBER:

Project Number	Originator	Volume	Level	Type	Role	Unique Ref. Number	Suitability	Revision
22099	MRG	ZZ	HULL00HUL046XX	DR	A	46511	S0	P01

VIVO

MRG Martin Ralph Group
RICS Regulated by RICS
CHARTERED SURVEYORS
ARCHITECTS & ENGINEERS
11 Dragoon House, Hussar Court, Brambles Business Park, Portsmouth, Hampshire, PO7 7 SF.
ww.martinralph.co.uk
info@martinralph.co.uk
T: 023 9225 7711
F: 023 9225 7712

11/10/2023 09:58:16

ALL NEW EXTERNAL DOORS TO BE CONSTRUCTED TO MATCH THE APPEARANCE OF THE EXISTING INNER ENTRANCE DOOR - LEAF

NOTES:

All dimensions to be checked on site and any discrepancy notified to The Martin Ralph Group. Written dimensions are to be used in preference to the scaled dimensions.

This drawing is the property of The Martin Ralph Group and must not be reproduced, in part or whole, or deviated from, without their permission.

It is essential that prior to commencement and during construction works, the contractor reviews the drawings and specification and discusses with the practice any inconsistencies, anomilies, non-industry standard features or other concerns.

For both pricing and construction purposes structural, mechanical and electrical engineers designs, calculations and sizes etc ate to take preference over the layout drawings. Any discrepancies are to be brought to the immediate attention of The Martin Ralph Group.

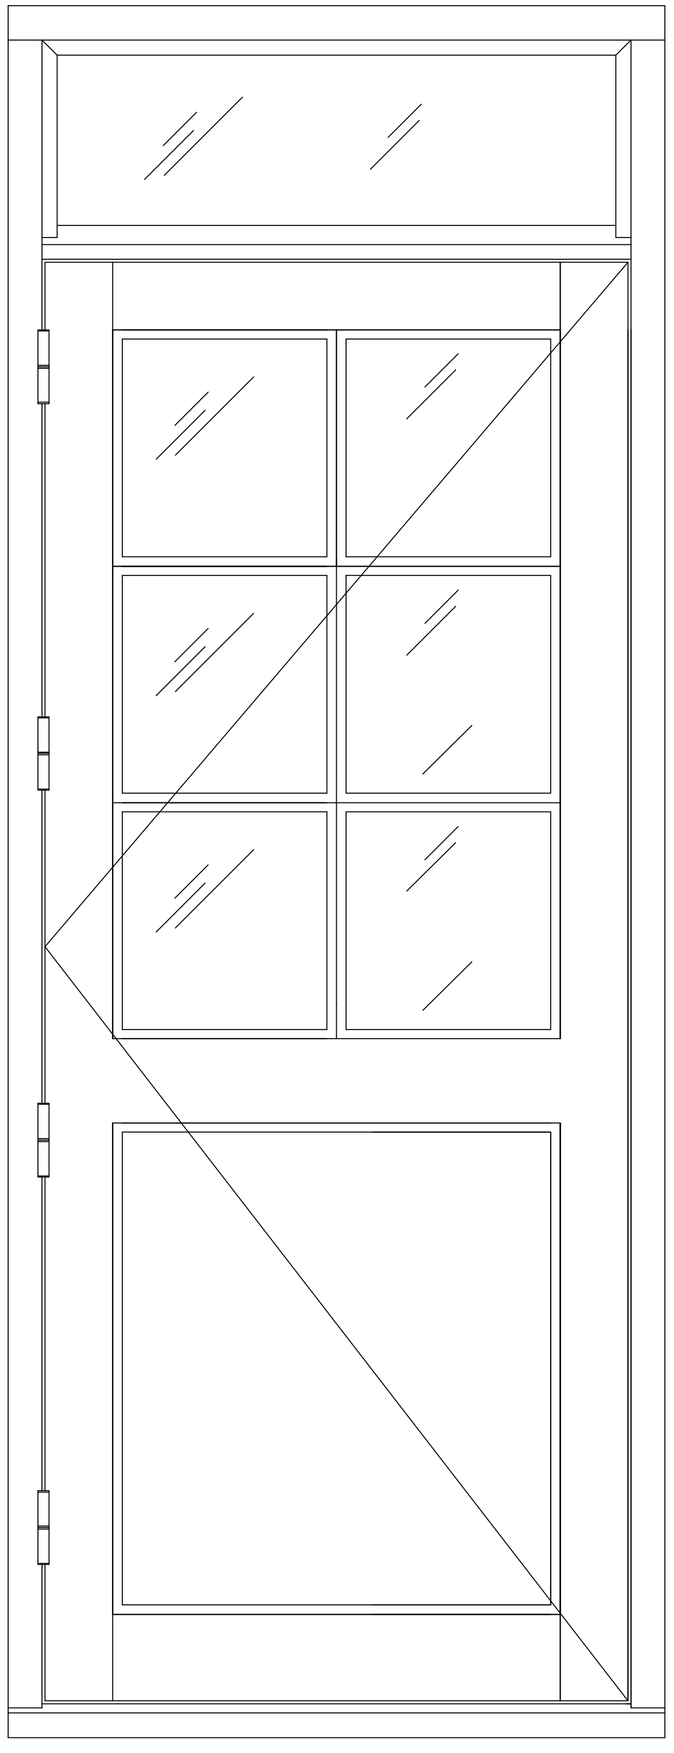

SIDE CORRIDOR FIRE ESCAPE DOOR DETAIL WITH GLAZED OVERPANEL ELEVATION

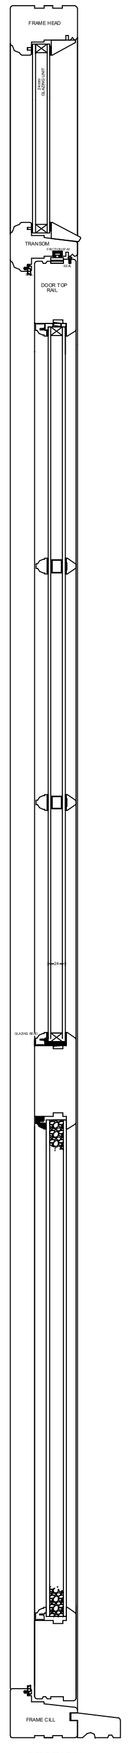

SECTION

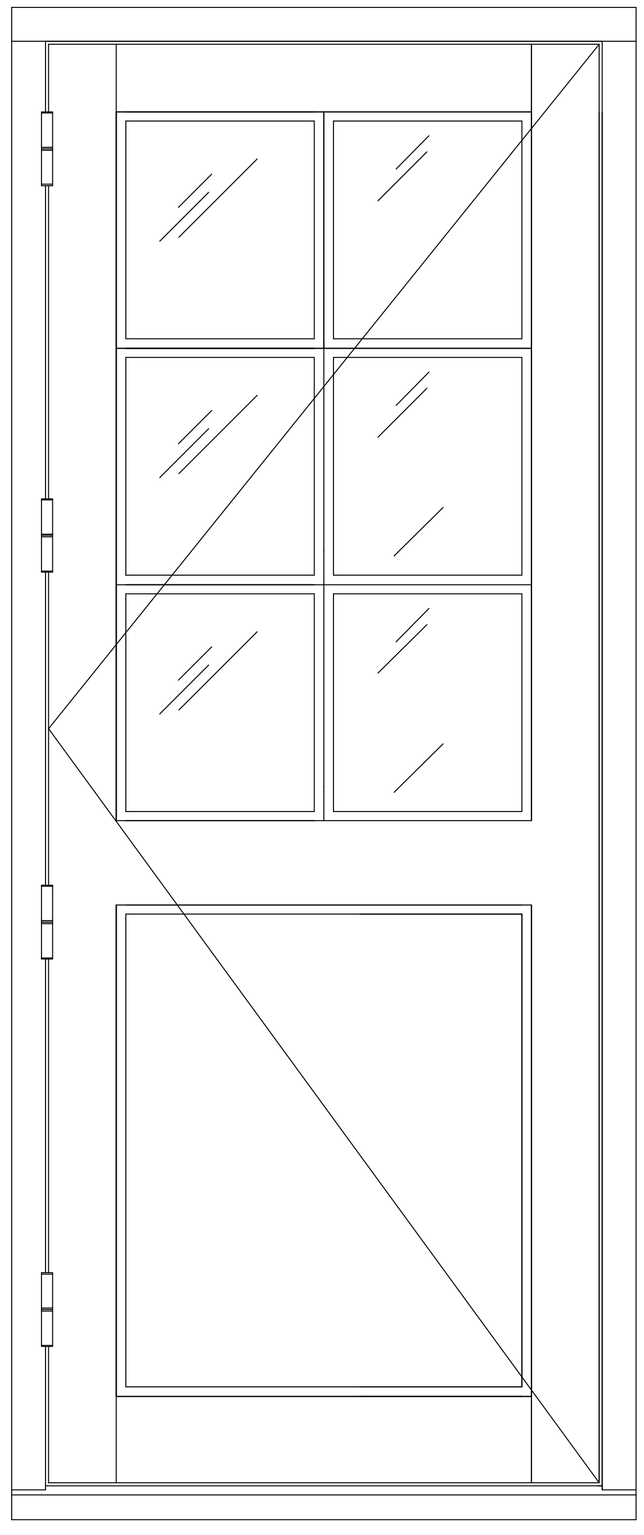

GROUND FLOOR REAR FIRE ESCAPE DOOR DETAIL

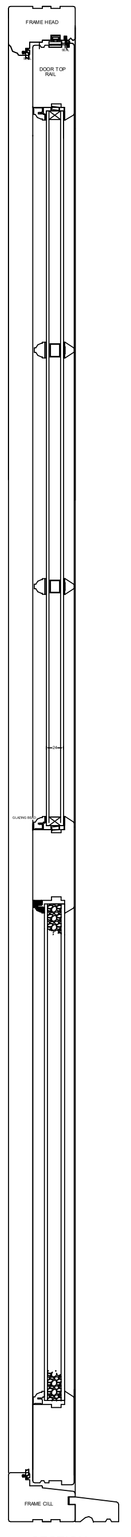

SECTION

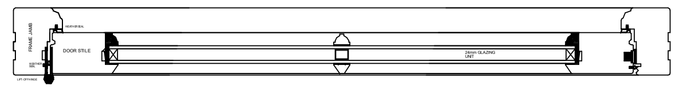

PLAN SECTION OF SIDE CORRIDOR FIRE ESCAPE DOOR DETAIL WITH GLAZED OVERPANEL ELEVATION

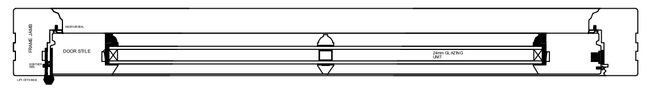

PLAN SECTION OF GROUND FLOOR REAR FIRE ESCAPE DOOR DETAIL

1 : 5
0 50 100 200 400mm

1 Proposed External Door Details
1 : 5

Rev.	Suitability	Description	Date

CLIENT
VIVO DEFENCE SERVICES LTD.
Shared Services Centre Q3 Office,
Quorum Business Park, Benton Lane, Newcastle-Upon-Tyne, NE12 8EX

PROJECT
PROPOSED FULL REFURBISHMENT SLA BLOCKS:
MOD BUCKLEY BARRACKS
LOWER STANTON, ST. QUINTIN, WILTSHIRE, SN14 6BT

TITLE
PROPOSED EXTERNAL DOOR DETAILS
B46 HANWOOD SLA BLOCK

PURPOSE: FOR REVIEW

DATE	SCALE	PAPER SIZE	DRAWN BY	CHECKED BY
AUG 2023	1:5	A1	DS	SG

BIM DRAWING NUMBER:

Project Number	Originator	Volume	Level	Type	Role	Unique Ref. Number	Suitability	Revision
22099	MRG	ZZ	HULL00HUL046XX	DR	A	46512	S0	P01

VIVO

MRG Martin Ralph Group
RICS Regulated by RICS
CHARTERED SURVEYORS
ARCHITECTS & ENGINEERS
11 Dragoon House,
Hussar Court,
Brambles Business Park,
Portsmouth,
Hampshire,
PO7 7 SF.
ww.martinralph.co.uk
info@martinralph.co.uk
T: 023 9225 7711
F: 023 9225 7712

11/10/2023 09:58:16

NOTES:

All dimensions to be checked on site and any discrepancy notified to The Martin Ralph Group. Written dimensions are to be used in preference to the scaled dimensions.

This drawing is the property of The Martin Ralph Group and must not be reproduced, in part or whole, or deviated from, without their permission.

It is essential that prior to commencement and during construction works, the contractor reviews the drawings and specification and discusses with the practice any inconsistencies, anomilies, non-industry standard features or other concerns.

For both pricing and construction purposes structural, mechanical and electrical engineers designs, calculations and sizes etc ate to take preference over the layout drawings. Any discrepancies are to be brought to the immediate attention of The Martin Ralph Group.

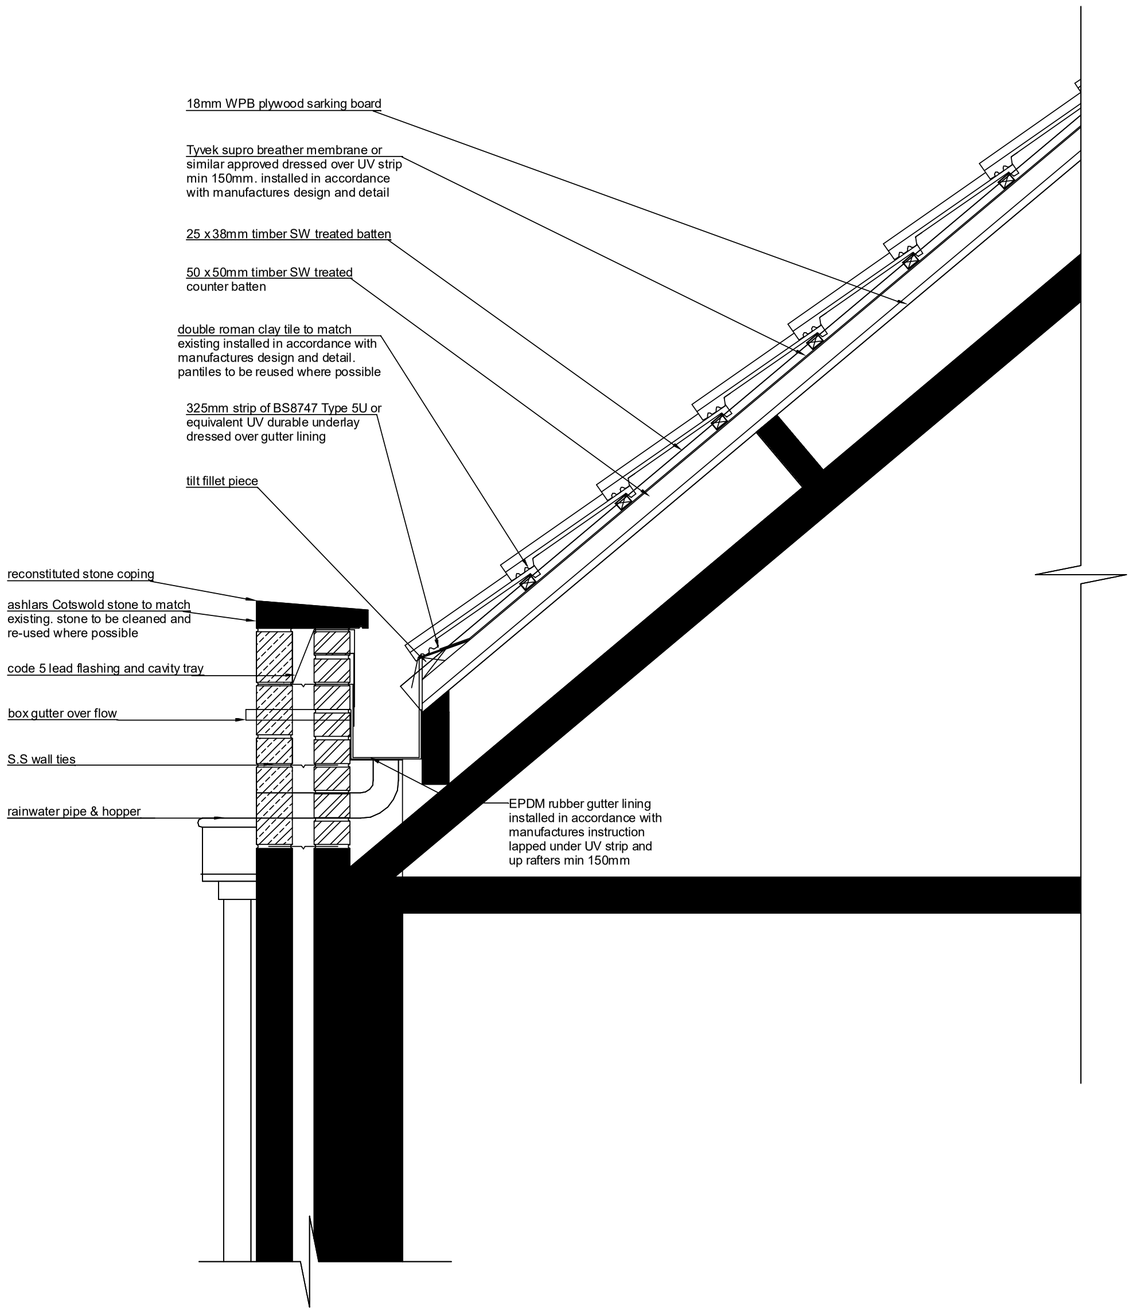

1 Parapet Box Gutter Detail
1 : 10

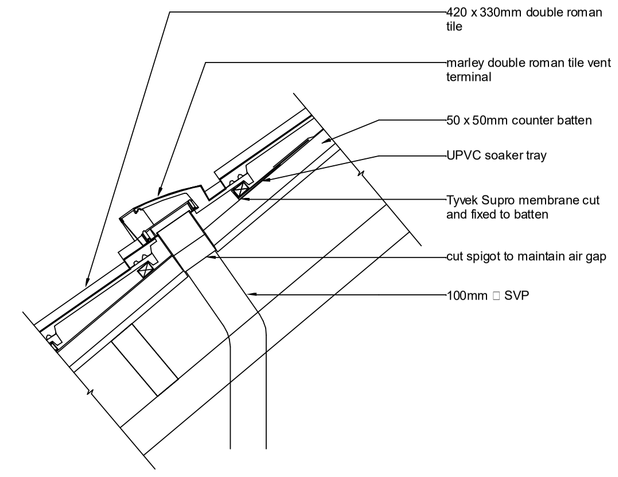

2 Tile Vent Detail
1 : 10

1 : 10
0 100 200 500 1m

Rev.	Suitability	Description	Date

CLIENT
VIVO DEFENCE SERVICES LTD.
Shared Services Centre Q3 Office, Quorum Business Park, Benton Lane, Newcastle-Upon-Tyne, NE12 8EX

PROJECT
PROPOSED FULL REFURBISHMENT SLA BLOCKS: MOD BUCKLEY BARRACKS LOWER STANTON, ST. QUINTIN, WILTSHIRE, SN14 6BT

TITLE
PROPOSED PARAPET BOX GUTTER AND TILE VENT DETAIL
B46 HANWOOD SLA BLOCK

PURPOSE: FOR REVIEW

DATE	SCALE	PAPER SIZE	DRAWN BY	CHECKED BY
AUG 2023	1:10	A1	DS	SG

BIM DRAWING NUMBER:

Project Number	Originator	Volume	Level	Type	Role	Unique Ref. Number	Suitability	Revision
22099	MRG	ZZ	HULL00HUL046XX	DR	A	46515	S0	P01

VIVO

MRG Martin Ralph Group
RICS Regulated by RICS
CHARTERED SURVEYORS
ARCHITECTS & ENGINEERS
11 Dragoon House, Hussar Court, Brambles Business Park, Portsmouth, Hampshire, PO7 7 SF.
ww.martinralph.co.uk
info@martinralph.co.uk
T: 023 9225 7711
F: 023 9225 7712

11/10/2023 09:58:17