

ELEVATION KEY - West Elevation

Scale: 1:500 @ A1, 1:1000 @ A3

0 10000 20000 30000 40000 50000



North Pavilion - West Elevation Existing

Scale: 1:100 @ A1, 1:50 @ A3



South Pavilion - West Elevation Existing

Scale: 1:100 @ A1, 1:50 @ A3



North Pavilion - West Elevation Proposed


Scale: 1:100 @ A1, 1:50 @ A3



South Pavilion - West Elevation Proposed


Scale: 1:100 @ A1, 1:50 @ A3

0 2000 4000 6000 8000 10000

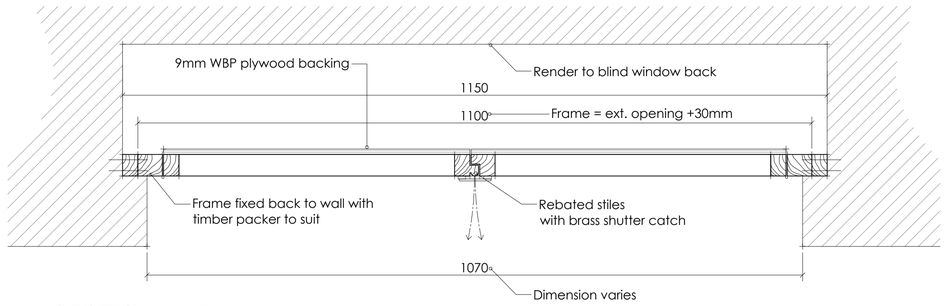

SECTION A-A

Scale: 1:5 @ A1, 1:10 @ A3

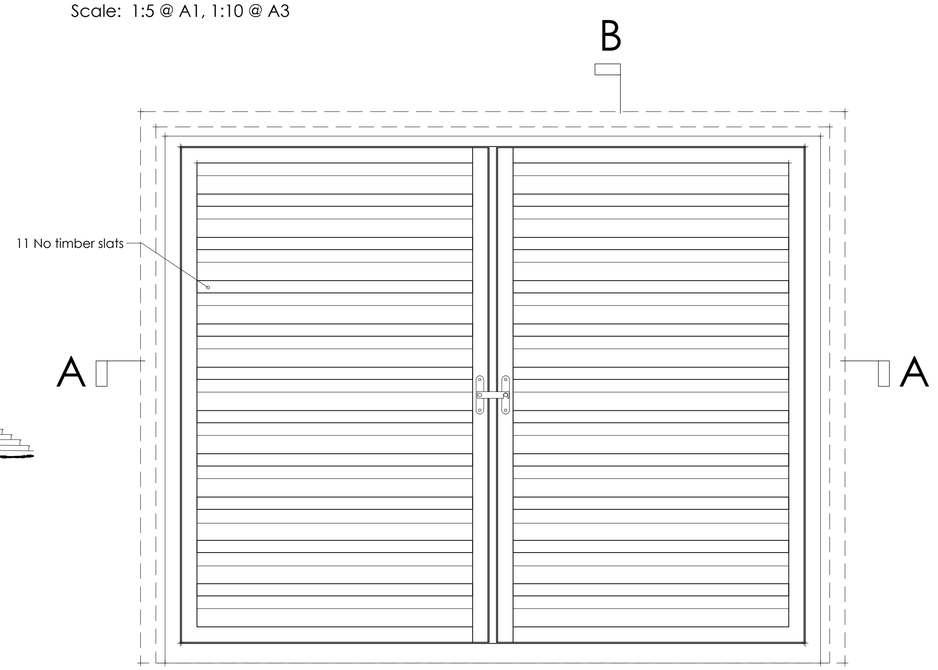


ELEVATION

Scale: 1:5 @ A1, 1:10 @ A3


0 100 200 300 400 500

B

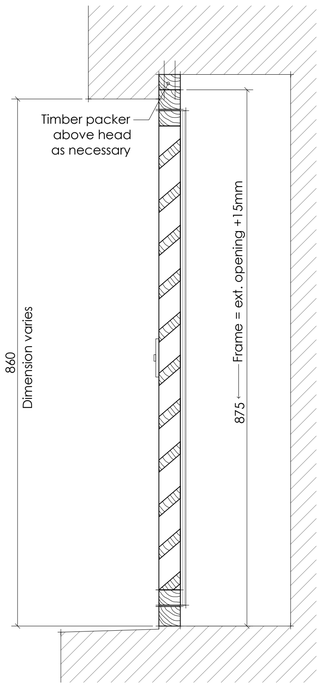

SECTION B-B

Scale: 1:5 @ A1, 1:10 @ A3

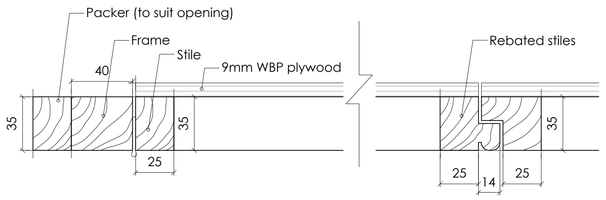


JAMB

Scale: 1:2 @ A1, 1:5 @ A3

MEETING STILES

Scale: 1:2 @ A1, 1:5 @ A3

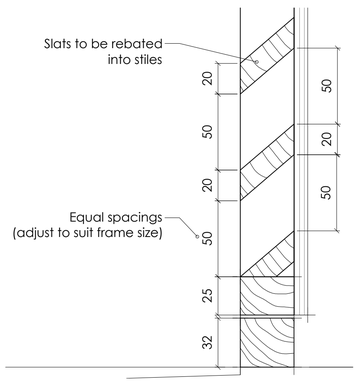

CILL & SLATS

Scale: 1:2 @ A1, 1:5 @ A3

Note - Contractor to accurately measure openings prior to manufacture and fitting.
4No shutters in total.
Paint finish - TBA with client

General Notes:
Please inform Affinity Architects of any discrepancy immediately
This drawing to be read in conjunction with Structural Engineer's Calculations
Use Marked dimensions where shown in preference to scaling
Check dimensions prior to construction or offsite fabrication
No accuracy can be guaranteed due to printing variations and site measurements should be taken to ensure accuracy
New work or any existing work affected is shown hatched on drawings

FROM ORIGINAL SURVEY BY:
The Downland Partnership Ltd, Unit 6, Roundway Hill Business Centre, Devizes SN10 2LT. e: info@exactsurvey.com p: 01380 738413

Revision		Date
A.	Louvre slats updated	Oct 23

TRAFALGAR PARK
Downton, Nr Salisbury SP5 3QR
for
Barry Jones

HOUSE REFURBISHMENT AND ALTERATIONS

MANSION HOUSE
PROPOSED WORKS
LOUVRE SHUTTER REPLACEMENT

Date:	Scale:	Drawn:
OCT 2023	As Shown @ A1 & A3	JEK

Drawing No.	Status	Revision
21-11-W-128	5	A

Affinity Architects
56 North Street Wilton SP2 0HH
01722 741683
admin@affinityarchitects.co.uk
Affinity Architects Ltd. Reg no: 08887699

©This drawing may not be reproduced without prior knowledge and consent of Affinity Architects

MAIN HOUSE - PROPOSED REPLACEMENT SHUTTERS TO WEST ELEVATIONS