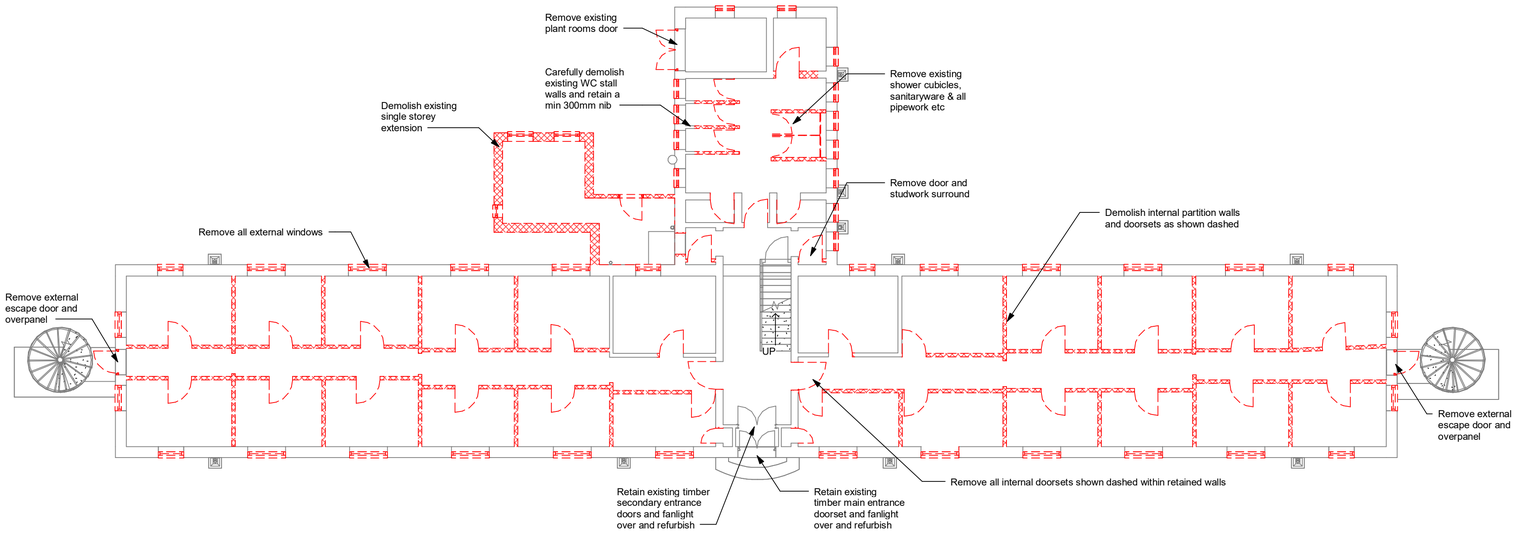

1 Level 01 - Demolition Plan - Ground Floor

1 : 100

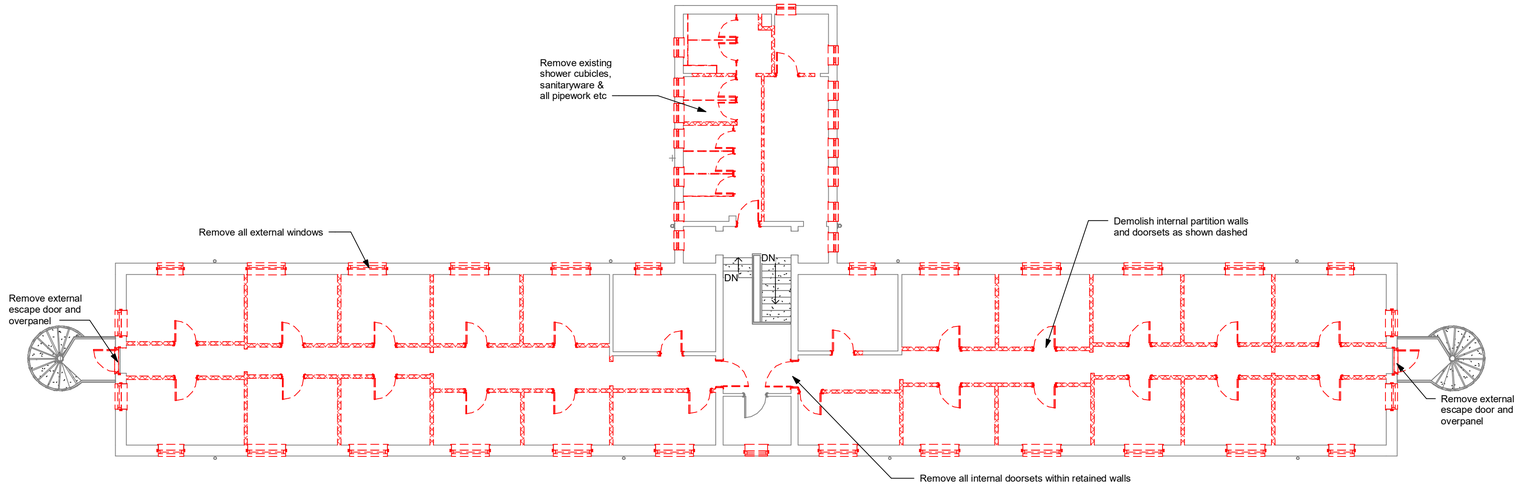

1 : 100
0 1 2 5 10m

2 Level 02 - Demolition Plan - First Floor

1 : 100

North

NOTES:

All dimensions to be checked on site and any discrepancy notified to The Martin Ralph Group. Written dimensions are to be used in preference to the scaled dimensions.

This drawing is the property of The Martin Ralph Group and must not be reproduced, in part or whole, or deviated from, without their permission.

It is essential that prior to commencement and during construction works, the contractor reviews the drawings and specification and discusses with the practice any inconsistencies, anomilies, non-industry standard features or other concerns.

For both pricing and construction purposes structural, mechanical and electrical engineers designs, calculations and sizes etc ate to take preference over the layout drawings. Any discrepancies are to be brought to the immediate attention of The Martin Ralph Group.

Rev.	Suitability	Description	Date

CLIENT
VIVO DEFENCE SERVICES LTD. Shared Services Centre Q3 Office, Quorum Business Park, Benton Lane, Newcastle-Upon-Tyne, NE12 8EX

PROJECT
PROPOSED FULL REFURBISHMENT SLA BLOCKS: MOD BUCKLEY BARRACKS LOWER STANTON, ST. QUINTIN, WILTSHIRE, SN14 6BT

TITLE
AS DEMOLITION FLOOR PLANS B48 GRANBY SLA BLOCK

PURPOSE: FOR REVIEW

DATE	SCALE	PAPER SIZE	DRAWN BY	CHECKED BY
AUG 2023	1:100	A1	DS	SG

BIM DRAWING NUMBER:

Project Number	Originator	Volume	Level	Type	Role	Unique Ref. Number	Suitability	Revision
22099	MRG	ZZ	HULL00HUL048ZZ	DR	A	48110	S0	P01

VIVO

MRG Martin Ralph Group
RICS Regulated by RICS
CHARTERED SURVEYORS
ARCHITECTS & ENGINEERS
11 Dragoon House, Hussar Court, Brambles Business Park, Portsmouth, Hampshire, PO7 7 SF.
ww.martinralph.co.uk
info@martinralph.co.uk
T: 023 9225 7711
F: 023 9225 7712

11/10/2023 10:53:17