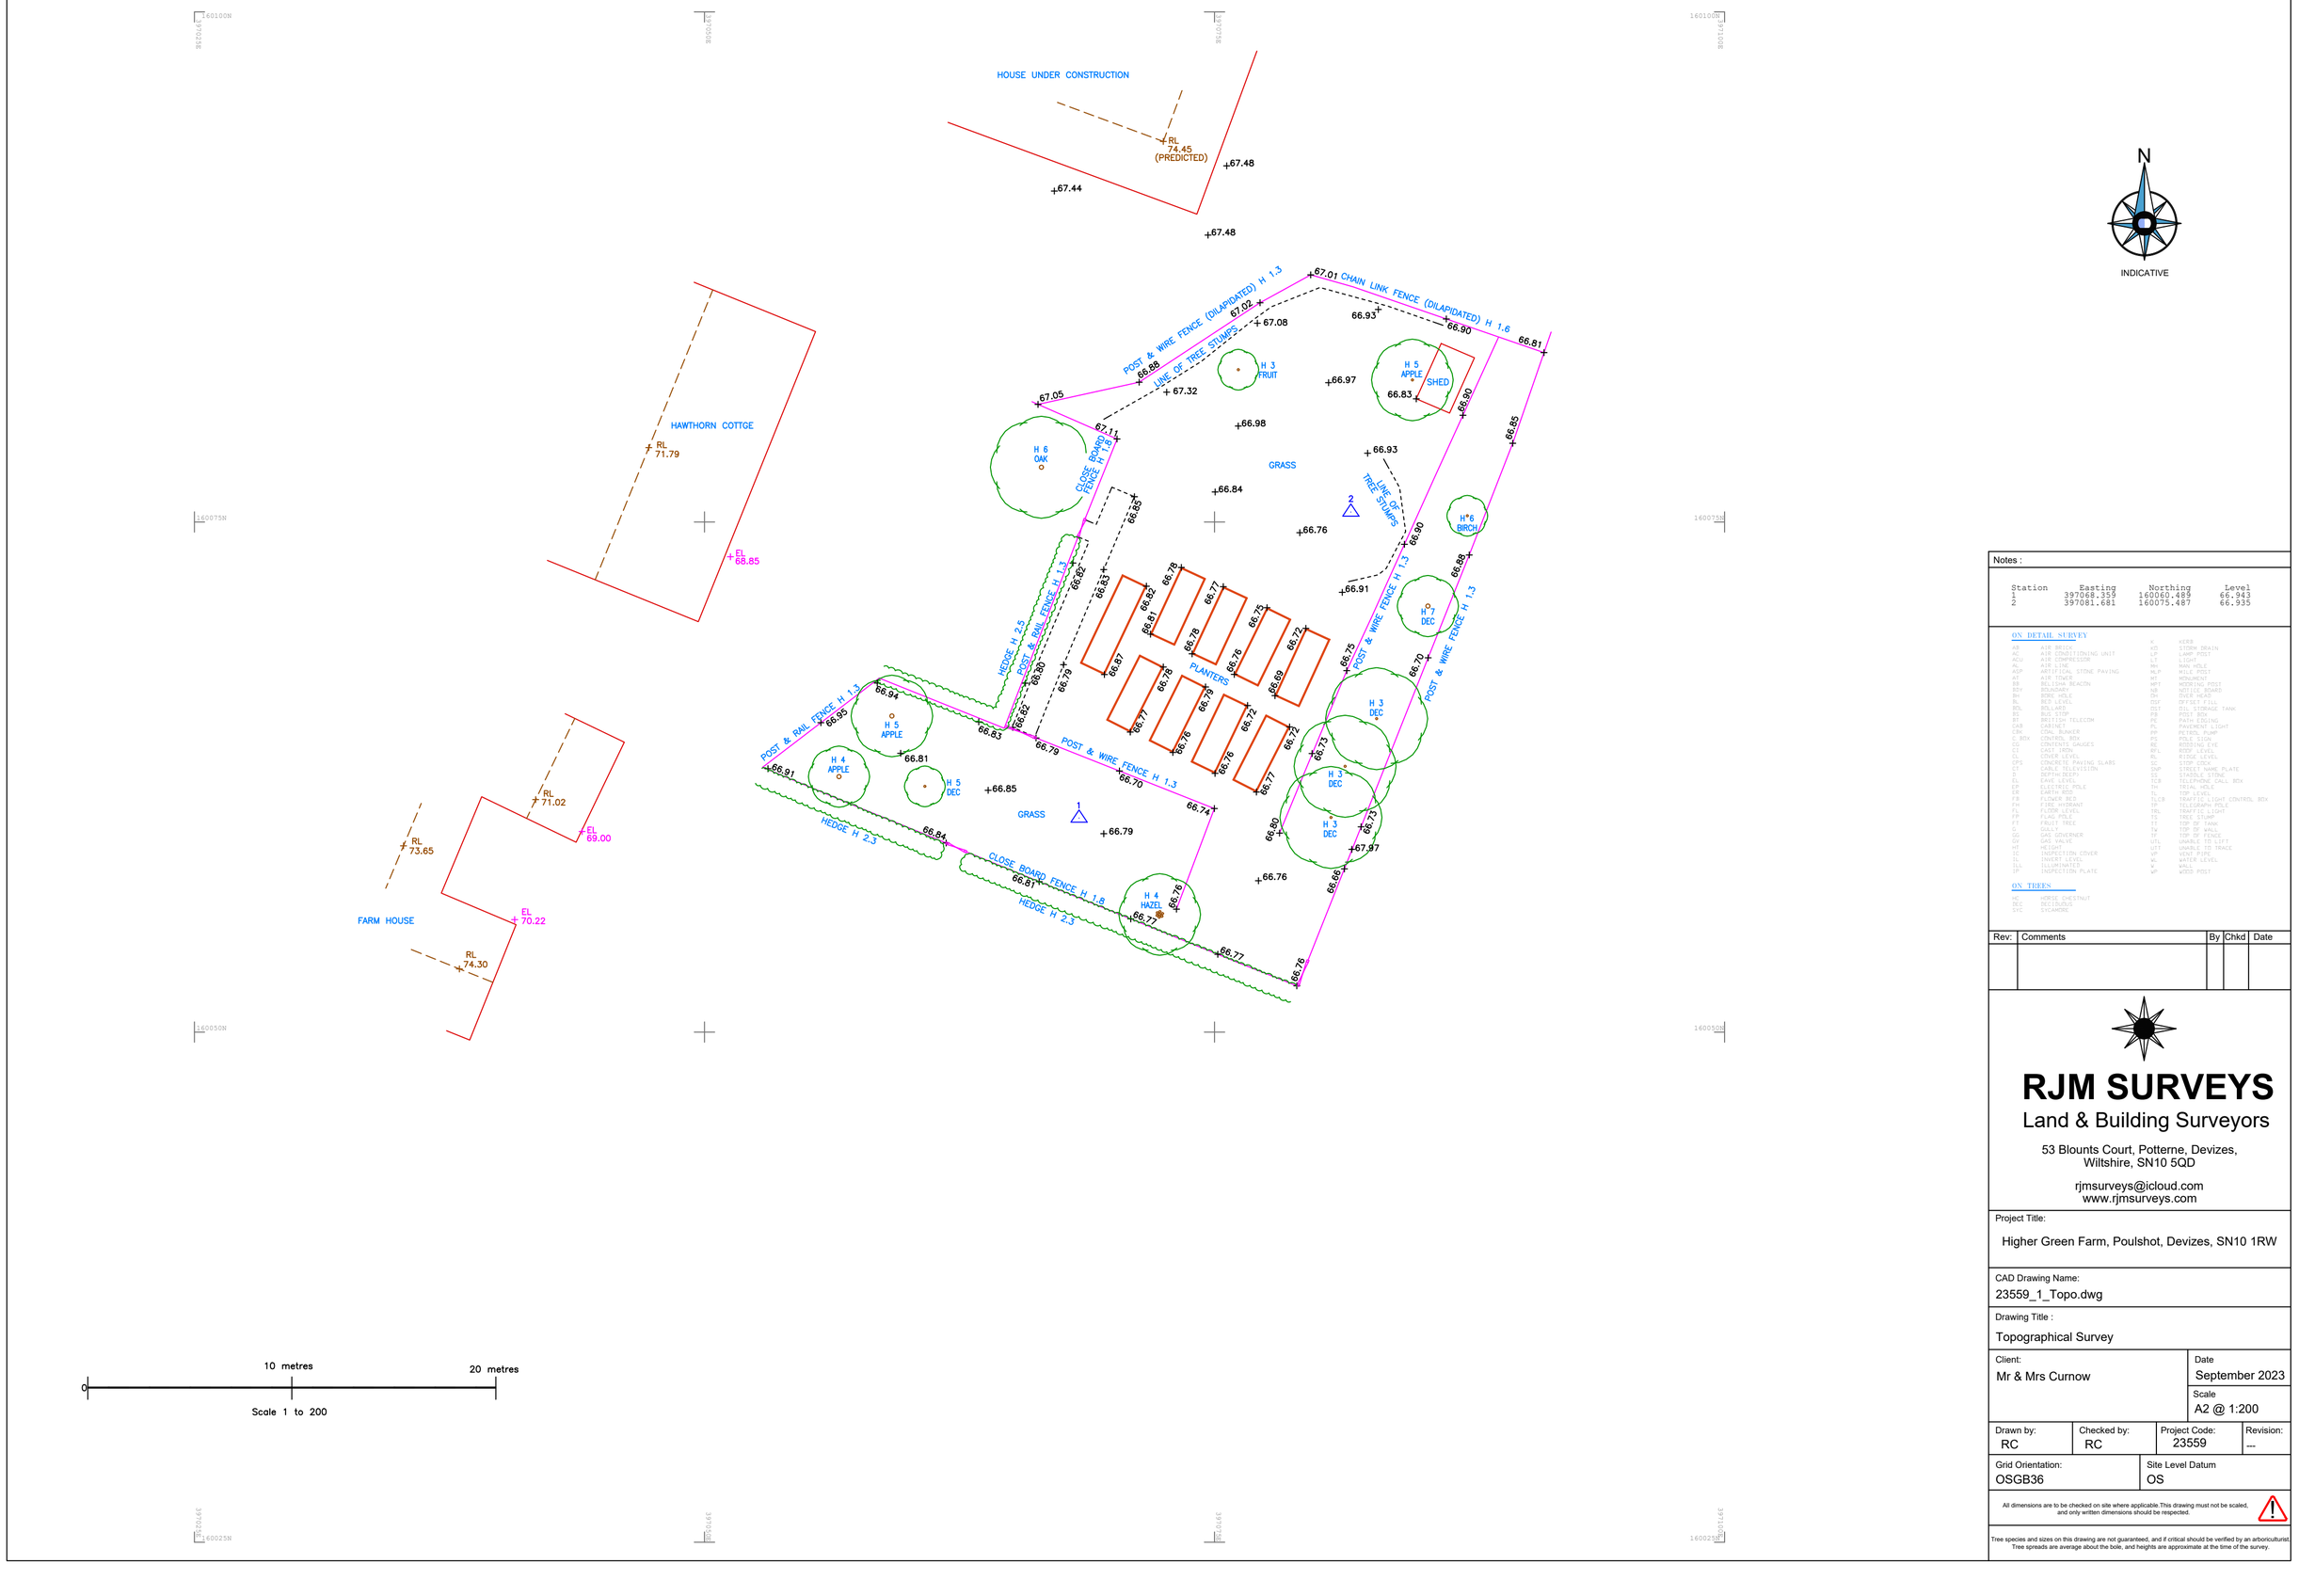


N

INDICATIVE

0 10 metres 20 metres

Scale 1 to 200

Notes :

Station	Easting	Northing	Level
1	397068.355	160060.489	66.943
2	397081.681	160075.487	66.935

ON DETAIL SURVEY

AB	AIR BRICK	K	KERB
AC	AIR CONDITIONING UNIT	LP	LAMP POST
ACU	AIR COMPRESSOR	L	LIGHT
AL	AIR LINE	MH	MAN HOLE
ASP	ARTIFICIAL STONE PAVING	MLP	MILE POST
AT	AIR TOWER	MT	MONUMENT
BB	BELISHA BEACON	MPT	MOORING POST
BDY	BOUNDARY	NB	NOTICE BOARD
BH	BOREHOLE	OB	OIL DRUM
BL	BOX LEVEL	PO	OFFICE PIPE
BOL	BOLLARD	OST	OIL STORAGE TANK
BS	BUS STOP	PB	POST BOX
BT	BRITISH TELECOM	PE	PATH EDGING
CAB	CABINET	PL	PAVEMENT LIGHT
CBK	COAL BUNKER	PP	PETROL PUMP
C BOX	CONTROL BOX	PS	POLE SIGN
CG	CONTENTS GAUGES	RE	RODDING EYE
CI	CAST IRON	RDL	ROOF LEVEL
CL	COVER LEVEL	RL	RIDGE LEVEL
CPS	CONCRETE PAVING SLABS	SC	STOP COCK
CT	CABLE TELEVISION	SNP	STREET NAME PLATE
D	DEPTH DEEP	SO	SEWAGE OUTLET
EL	EAVE LEVEL	SS	SEWAGE STONE
EP	ELECTRIC POLE	TCB	TELEPHONE CALL BOX
ER	EARTH ROD	TH	TRIAL HOLE
FB	FLOWER BED	TL	TOP LEVEL
FH	FIRE HYDRANT	TLCB	TRAFFIC LIGHT CONTROL BOX
FL	FLOOR LEVEL	TRL	TELEGRAPH POLE
FP	FLAG POLE	TS	TREE STUMP
FT	FRUIT TREE	TT	TOP OF TANK
G	GULLY	TW	TOP OF WALL
GG	GAS GOVERNER	TF	TOP OF FENCE
GV	GAS VALVE	UTL	UNABLE TO LIFT
HT	HEIGHT	UT	UNABLE TO TRACE
IC	INSPECTION COVER	VP	VENT PIPE
IL	INVERT LEVEL	WL	WATER LEVEL
ILL	ILLUMINATED	W	WALL
IP	INSPECTION PLATE	WP	WOOD POST

ON TREES

HC	HORSE CHESTNUT
DEC	DECIDUOUS
SYC	SYCAMORE

Rev:	Comments	By	Chkd	Date

RJM SURVEYS

Land & Building Surveyors

53 Blounts Court, Potterne, Devizes,
Wiltshire, SN10 5QD

rjmsurveys@icloud.com
www.rjmsurveys.com

Project Title:

Higher Green Farm, Poulshot, Devizes, SN10 1RW

CAD Drawing Name:

23559_1_Topo.dwg

Drawing Title :

Topographical Survey

Client:

Mr & Mrs Curnow

Date

September 2023

Scale

A2 @ 1:200

Drawn by:	Checked by:	Project Code:	Revision:
RC	RC	23559	---

Grid Orientation:

OSGB36

Site Level Datum

OS

All dimensions are to be checked on site where applicable.This drawing must not be scaled, and only written dimensions should be respected.

Tree species and sizes on this drawing are not guaranteed, and if critical should be verified by an arboriculturist. Tree spreads are average about the bole, and heights are approximate at the time of the survey.