Block Plan of Proposed Garage at 2 Abingdon Court Lane

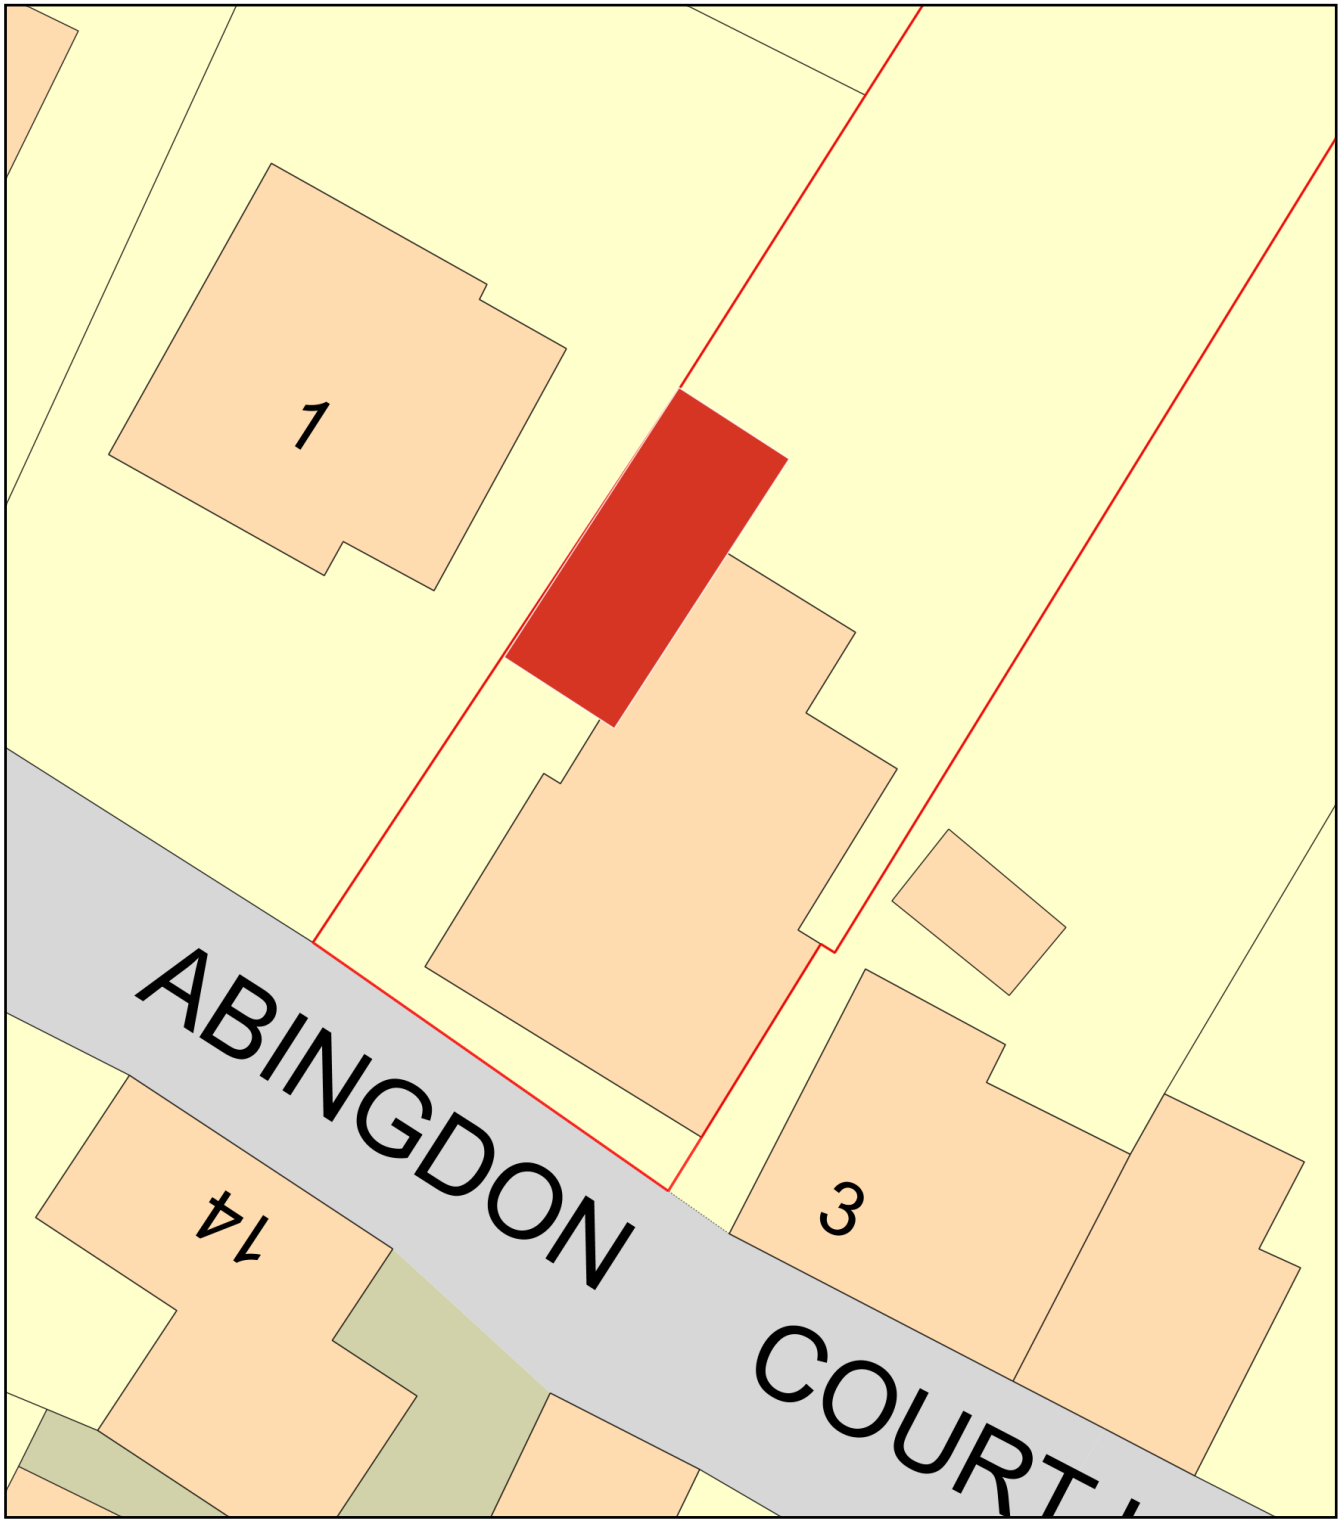

0 10
Metres

N

ReQuestaPlan

Plan Produced for: Nigel Peck

Date Produced: 16 Nov 2023

Plan Reference Number: TQRQM23320141933052

Scale: 1:200 @ A4

© Crown copyright and database rights 2023 OS 100042766