

EAST ELEVATION
(FACING HOUSE)
1:100

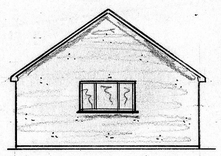

SOUTH ELEVATION
(FACING NO4)

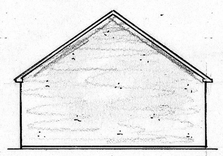

NORTH ELEVATION

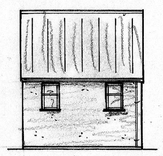

WEST ELEVATION
(FACING REAR ACCESS)

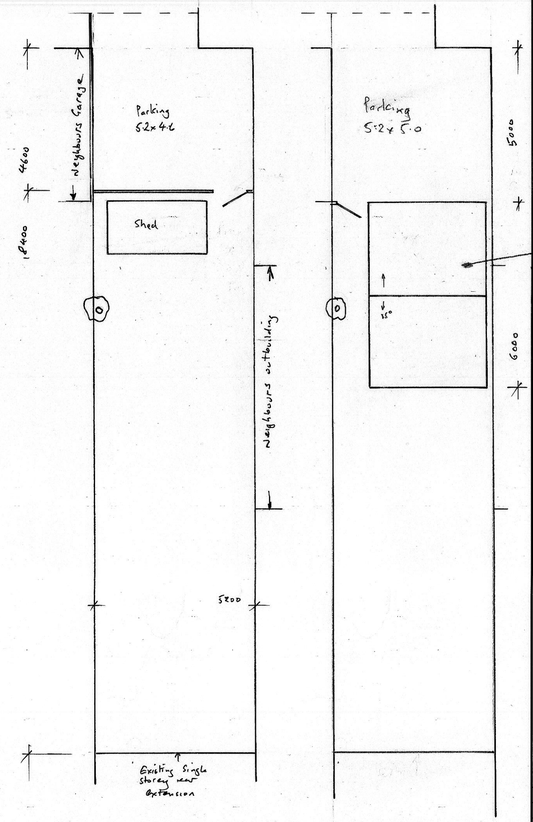

EXISTING SITE & ROOF PLAN

1:100

PROPOSED SITE & ROOF PLAN

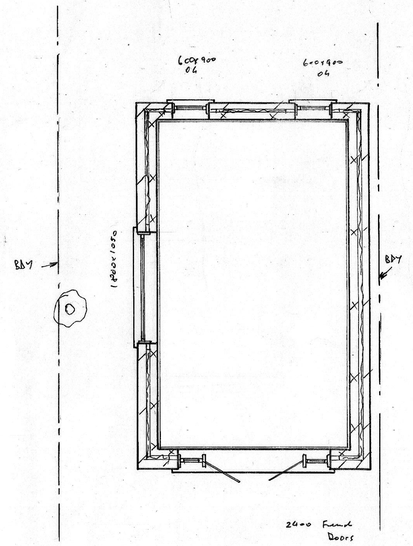

PROPOSED PLAN

1:50

Slate on TRA approved trusses @ 600m c.c
25x50 Treated battens.
Breathable membrane
50m space for insulation.
12.5m Plasterboard + skim.

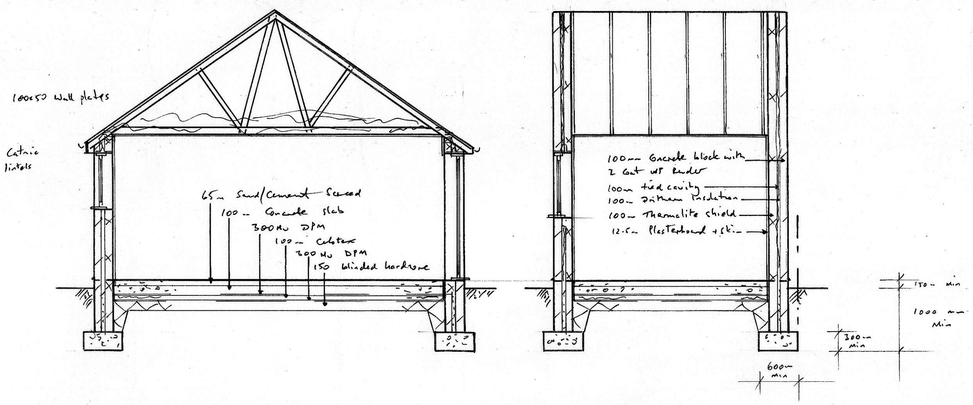

TYPICAL LONG SECTION

TYPICAL CROSS SECTION

1:100 0 1 2 3 4 5 6 7 8 9 10.0m
1:50 0 1 2 3 4 5 6 7 8 9 10.0m

A PRODUCT OF THE UNO RANGE-ARCHITECT CAT. No 7311

NOTES:
All dimensions must be checked on site and not scaled from this drawing.

A		
	Date	Revisions

©copyright

Scale bar
0 1 2 3 4 5 6 7 8 1:100
0 1 2 3 4 1:50

For Building Regulation purposes these plans are to be read in conjunction with the written specification and structural report.

KEECH DESIGN SERVICES LTD
1 HARBOUR CLOSE SWINDON
07778 324228
ROBERT.KEECH@NTLWORLD.COM

Job Title

Drawing Title
GARDEN ROOM TO REAR
GARDEN AT 2 PARLIAMENT ST
CHIPPENHAM SN14

Scale 1:50 1:100

Date OCT 2023 Drawn by

Drg No. 23/079 Rev.

594 x 841mm A1