

DRAWING FOR PLANNING PURPOSES ONLY.
NOT TO BE USED FOR CONSTRUCTION.

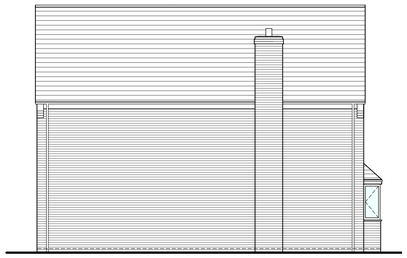


EXISTING SIDE ELEVATION (north east)
Scale 1:100




EXISTING FRONT ELEVATION (north west)
Scale 1:100

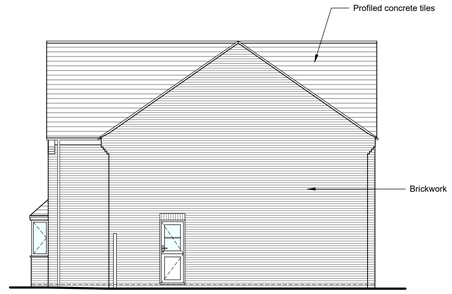


EXISTING SIDE ELEVATION (south west)
Scale 1:100

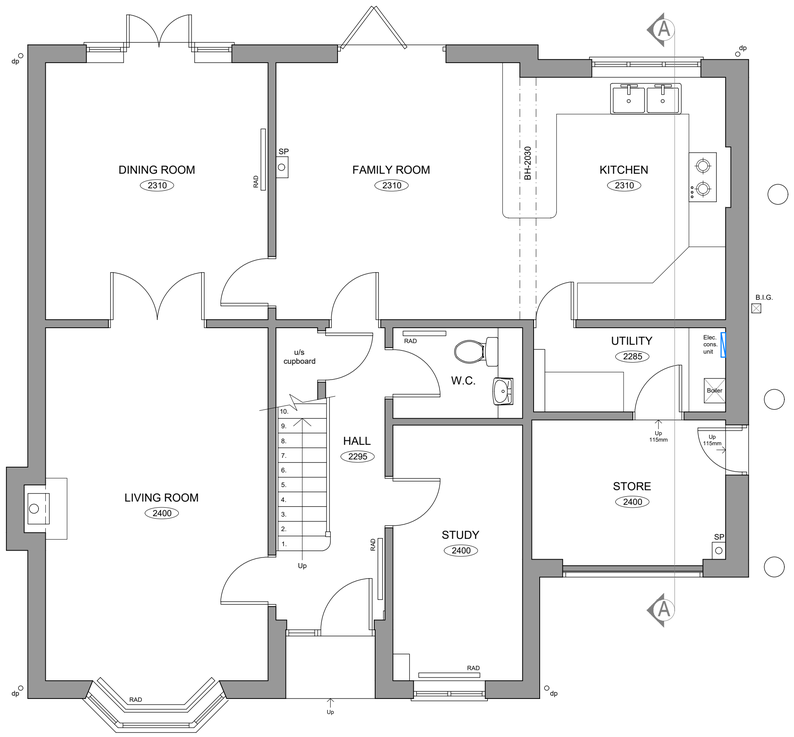


EXISTING GROUND FLOOR LAYOUT
Scale 1:50

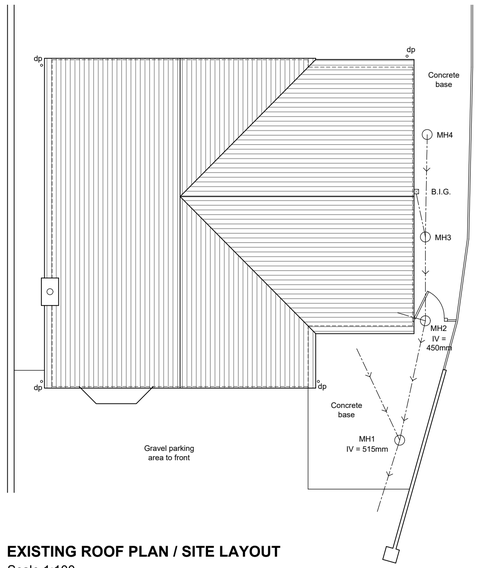

EXISTING ROOF PLAN / SITE LAYOUT
Scale 1:100

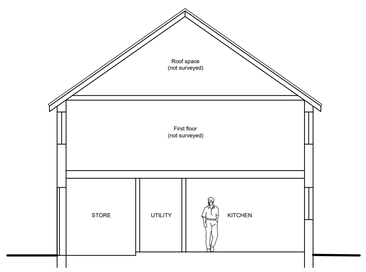


EXISTING SECTION A - A
Scale 1:100

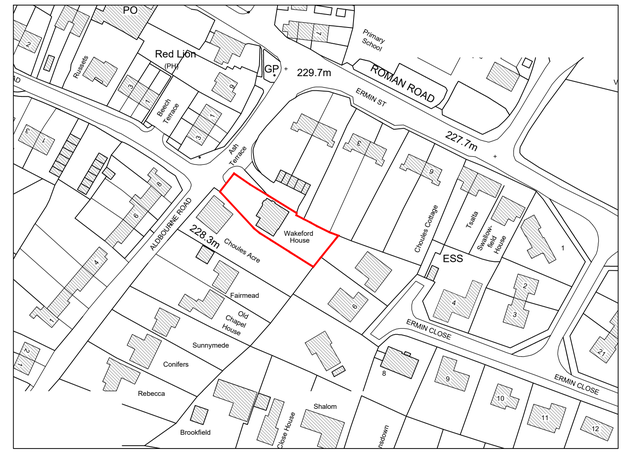

EXISTING SITE LOCATION PLAN
Scale 1:1250

Ordnance Survey (c) Crown Copyright 2023. All rights reserved. Licence number 100020449

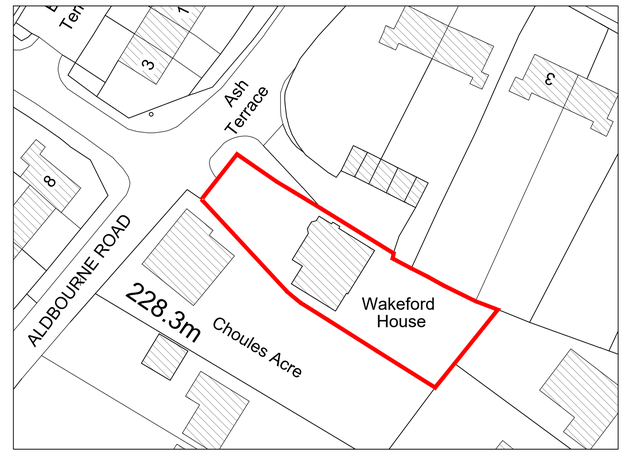

EXISTING BLOCK PLAN
Scale 1:500

SCALE 1:50 — 0, 0.5, 1, 1.5, 2 m
SCALE 1:100 — 0, 1, 2, 3, 4 m
SCALE 1:500 — 0, 5, 10, 15, 20 m
SCALE 1:1250 — 0, 10, 20, 30, 40, 50 m

JOB TITLE: Extension & Internal Alterations at Wakeford House, Aldbourne Road, Baydon, SN8 2HZ For Mr and Mrs Webb	DRAWING NUMBER: Wakeford House - Existing - 01		REV:		
DRAWING TITLE: Existing Elevations, Ground Floor Layout, Section A - A, Roof Plan / Site Layout, Site Location Plan and Block Plan	REVISIONS				
	SCALE: As Indicated	DATE: Oct. 23	DRAWN BY: AJA	PAPER SIZE: A1	JOB No.: 1513

Tuttle architectural services
Ground Floor
6 Pelhams Court
Marlborough
Wiltshire SN8 2AG
T. 01672 518 278
E. info@tuttlearchserv.co.uk
facebook.com/tuttlearchserv
W. tuttlearchserv.co.uk