

DRAWING FOR PLANNING PURPOSES ONLY.
NOT TO BE USED FOR CONSTRUCTION.

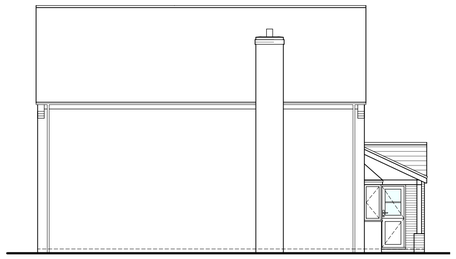


PROPOSED SIDE ELEVATION (north east)
Scale 1:100



PROPOSED FRONT ELEVATION (north west)
Scale 1:100

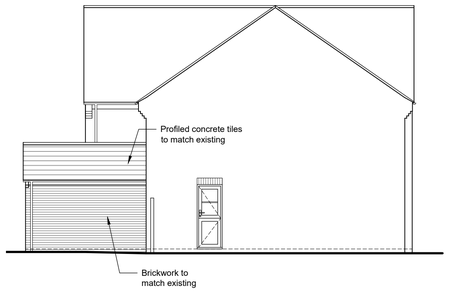


PROPOSED SIDE ELEVATION (south west)
Scale 1:100

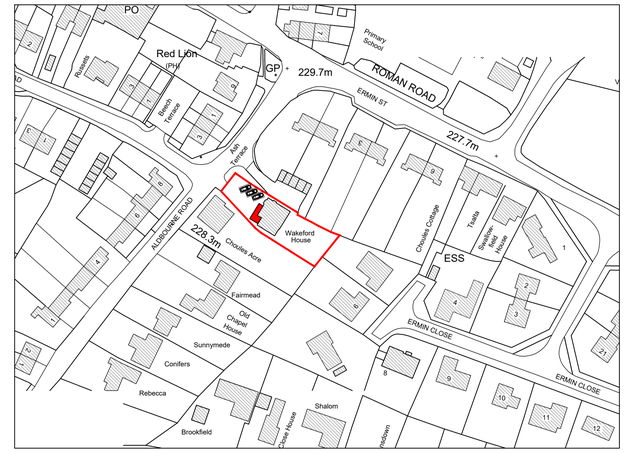


PROPOSED SITE LOCATION PLAN
Scale 1:1250


Ordnance Survey (c) Crown Copyright 2023. All rights reserved. Licence number 100020449

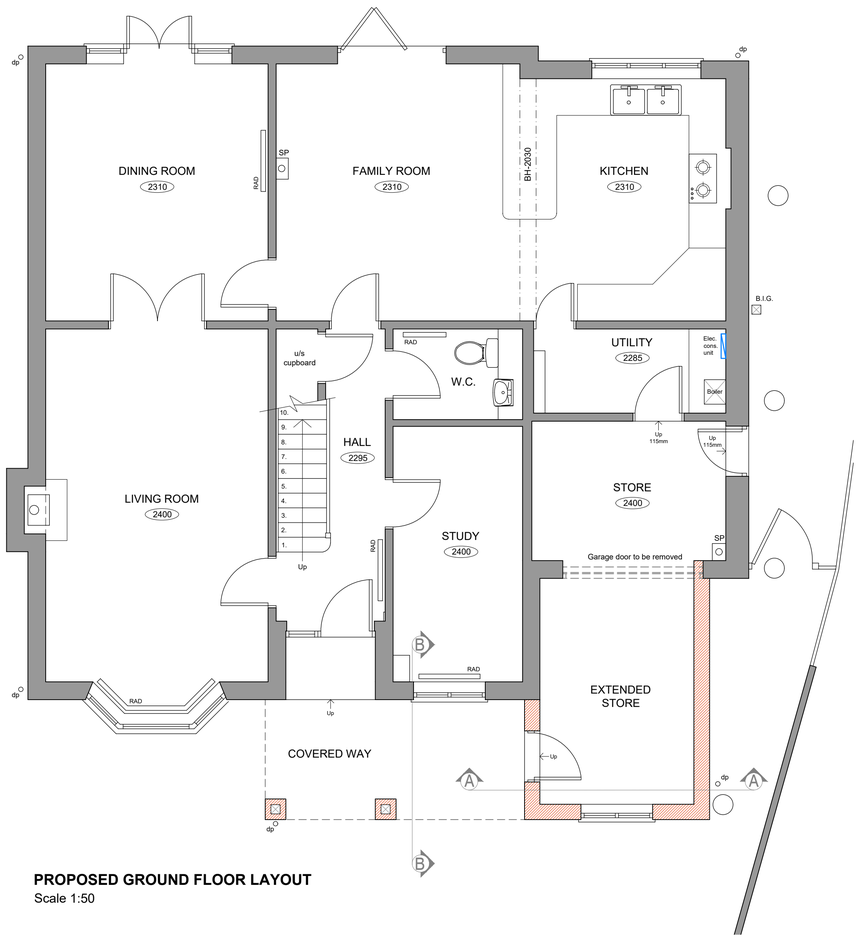


PROPOSED GROUND FLOOR LAYOUT
Scale 1:50

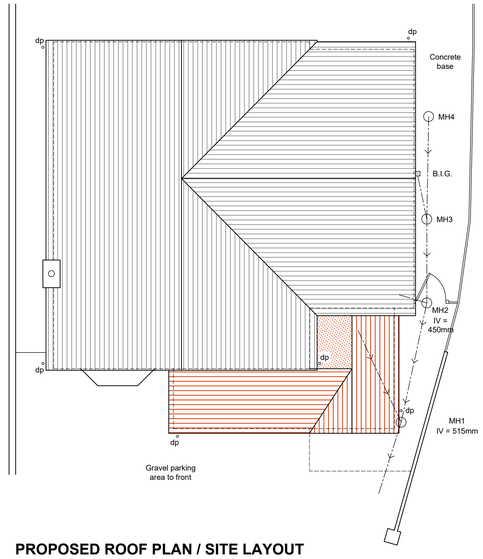


PROPOSED ROOF PLAN / SITE LAYOUT
Scale 1:100

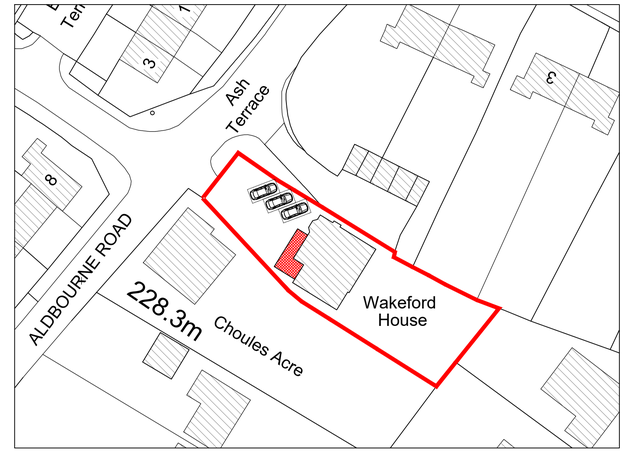

PROPOSED BLOCK PLAN
Scale 1:500

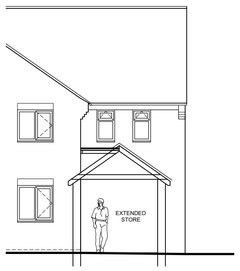

PROPOSED SECTION A - A
Scale 1:100

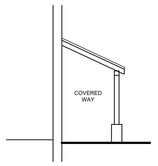

PROPOSED SECTION B - B
Scale 1:100

SCALE 1:50 — 0 0.5 1 1.5 2 m
SCALE 1:100 — 0 1 2 3 4 m
SCALE 1:500 — 0 5 10 15 20 m
SCALE 1:1250 — 0 10 20 30 40 50 m

JOB TITLE: Extension & Internal Alterations at Wakeford House, Aldbourne Road, Baydon, SN8 2HZ For Mr and Mrs West	DRAWING NUMBER: Wakeford House - Proposed - 02				REV
	REVISIONS				
DRAWING TITLE: Proposed Elevations, Ground Floor Layout, Section A - A and B - B, Roof Plan / Site Layout, Site Location Plan and Block Plan	SCALE: As Indicated	DATE: Nov. 23	DRAWN BY: AJA	PAPER SIZE: A1	JOB No.: 1513

Tuttle architectural services
Ground Floor
6 Pelhams Court
Marlborough
Wiltshire SN8 2AG
T. 01672 518 278
E. info@tuttlearchserv.co.uk
facebook.com/tuttlearchserv
W. tuttlearchserv.co.uk