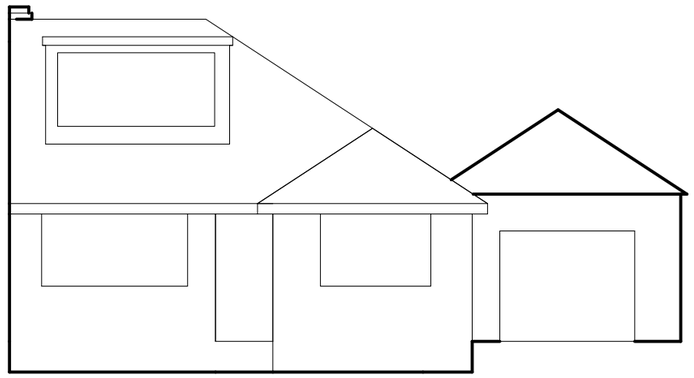

Front View

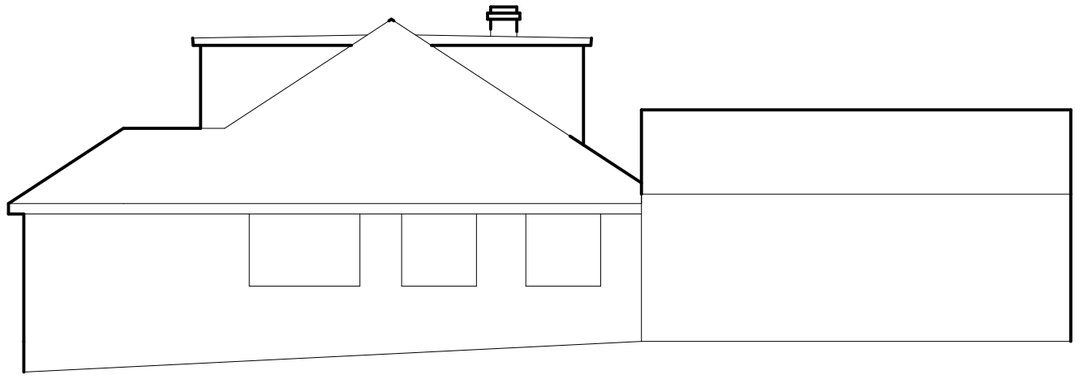

Side View to No. 48

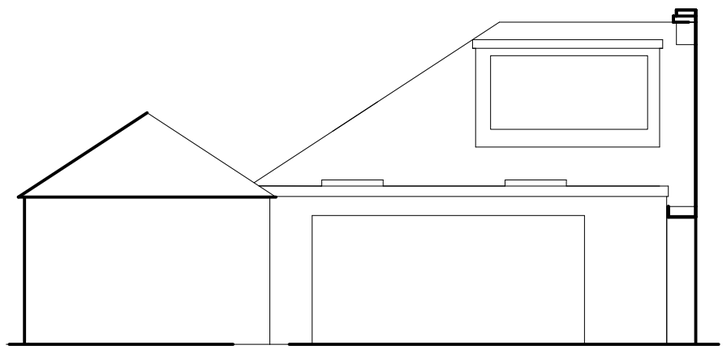

Rear View

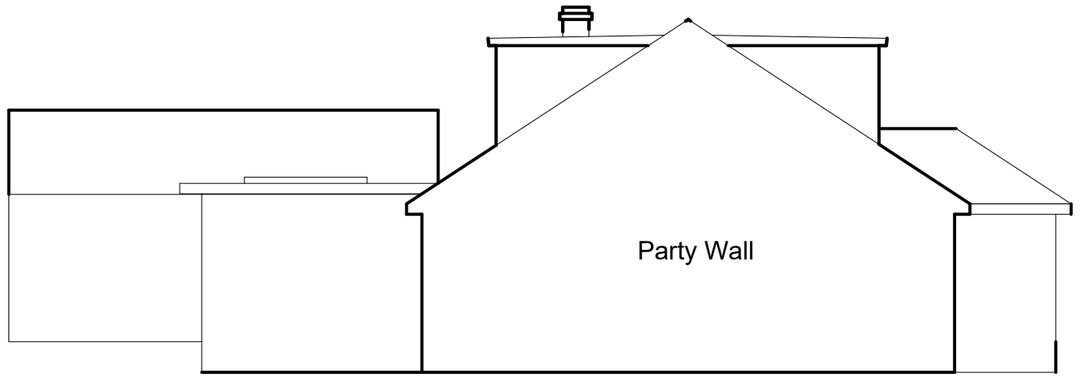

Side View to No. 52

Existing Elevations 50 Downsway, Dormer Rebuild	For materials and further details please refer to Planning Application Form	1m 2m 3m 4m Scale 1:100 When printed at A3	Drawn by D.Pilton 06/11/2023