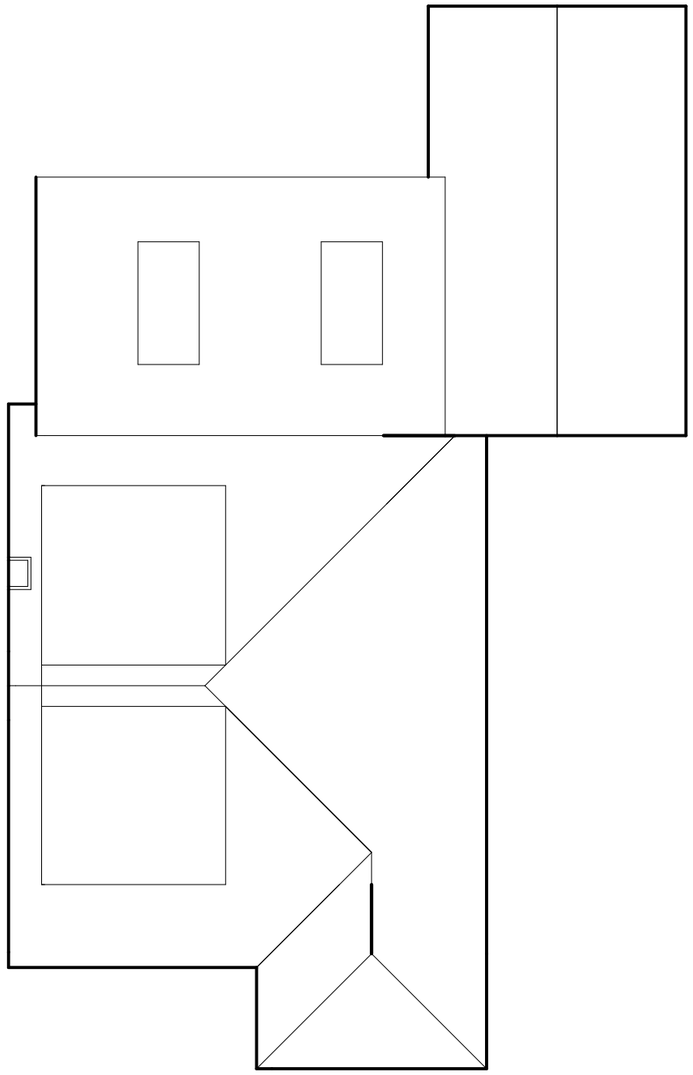

Existing Roof Elevation

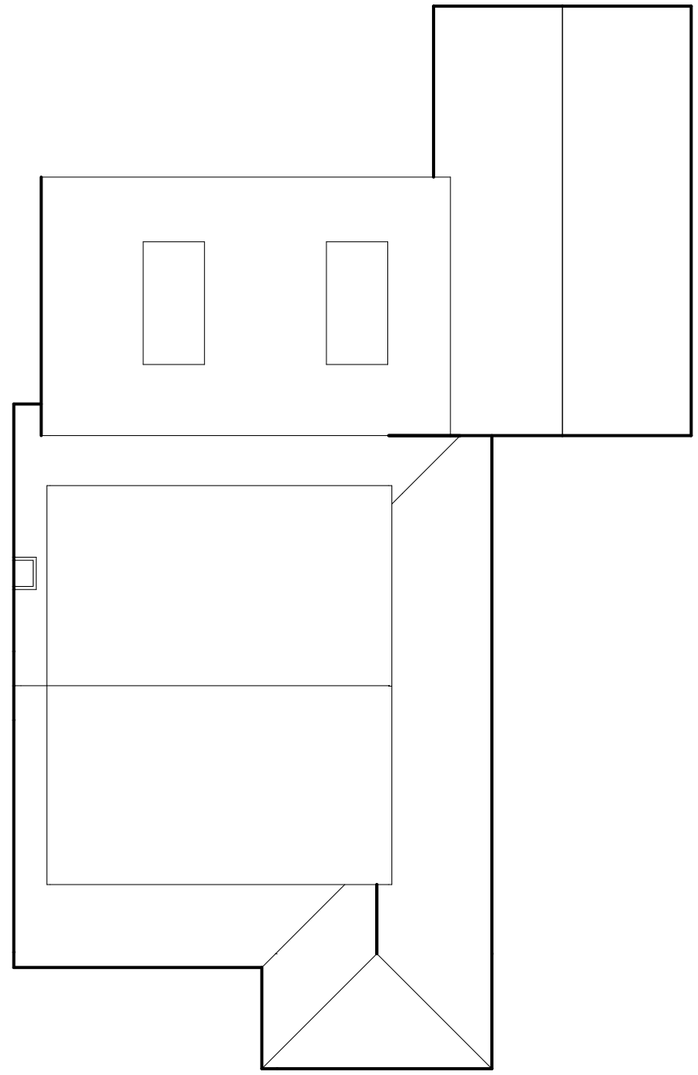

Proposed Roof Elevation

Existing/Proposed Roof Elevations 50 Downsway, Dormer Rebuild	For materials and further details please refer to Planning Application Form	1m 2m 3m 4m Scale 1:100 When printed at A3	Drawn by D.Pilton 06/11/2023