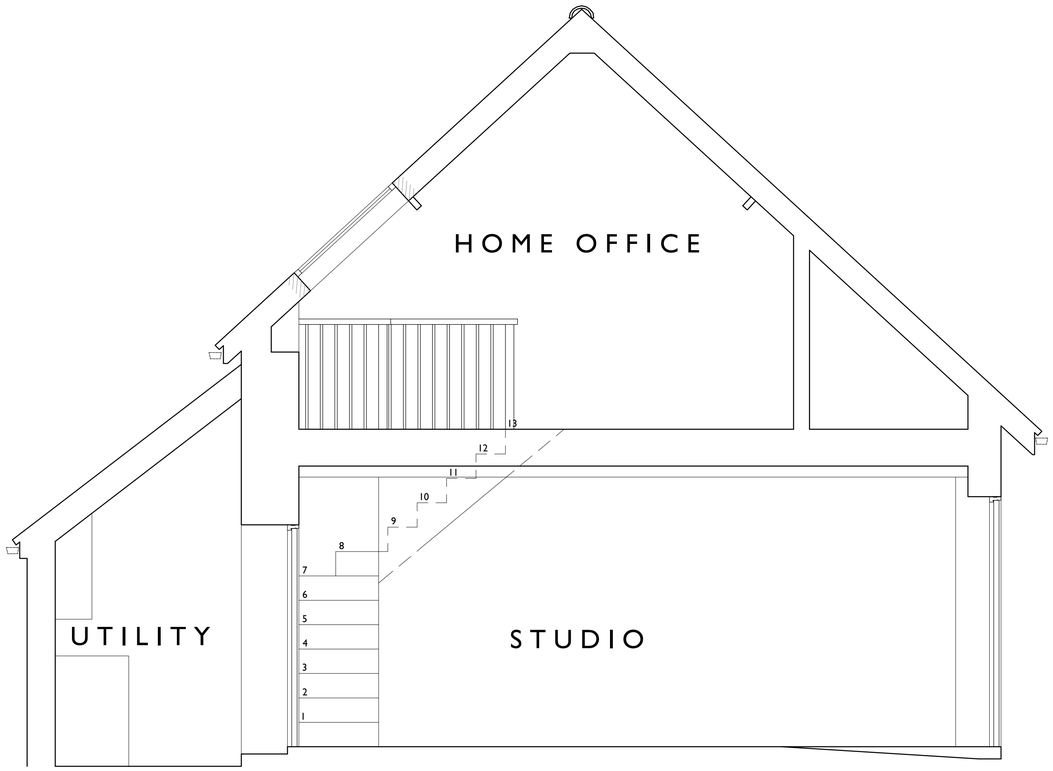

0 1M 2M 3M 4M 5M

Rev.	DR.	CH.	Date	Notes
-	BH	JH	20.03.23	First Issue

PROJECT: Littleton Mill House

DRAWING: Proposed Section AA

DRAWING No.: 4295 - 011

SCALE: 1:25 @ A1
1:50 @ A3

DATE: March 2023

N

llewellyn harker lowe

home farm, east pennard, shepton mallet, BA4 6TT
email: architects@llewellynharker.com
Tel: 01749 860022
© llewellyn harker architects 2016