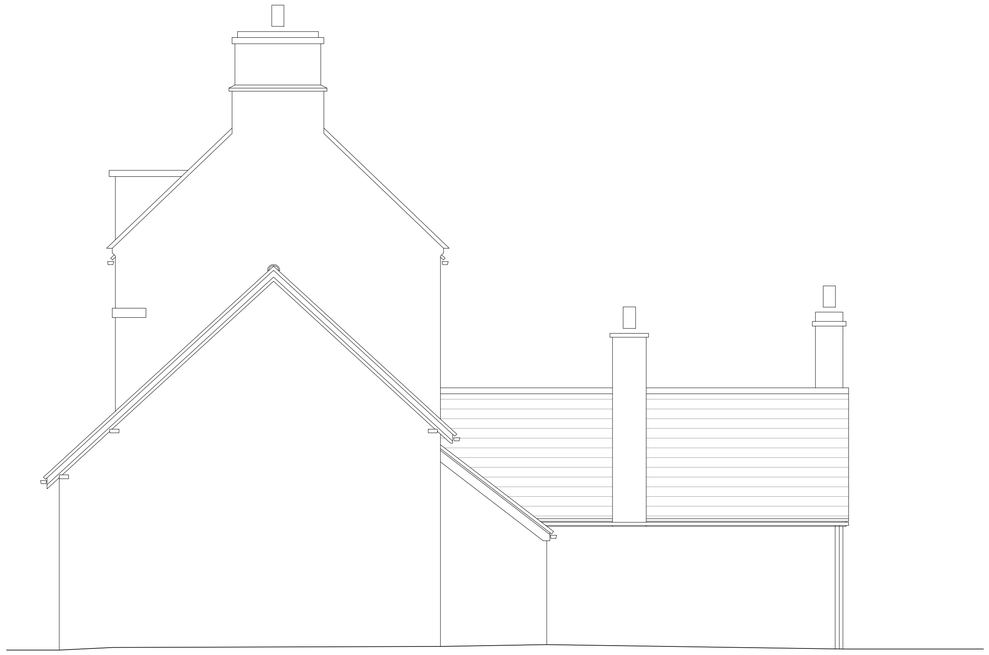

South East Elevation



North East Elevation

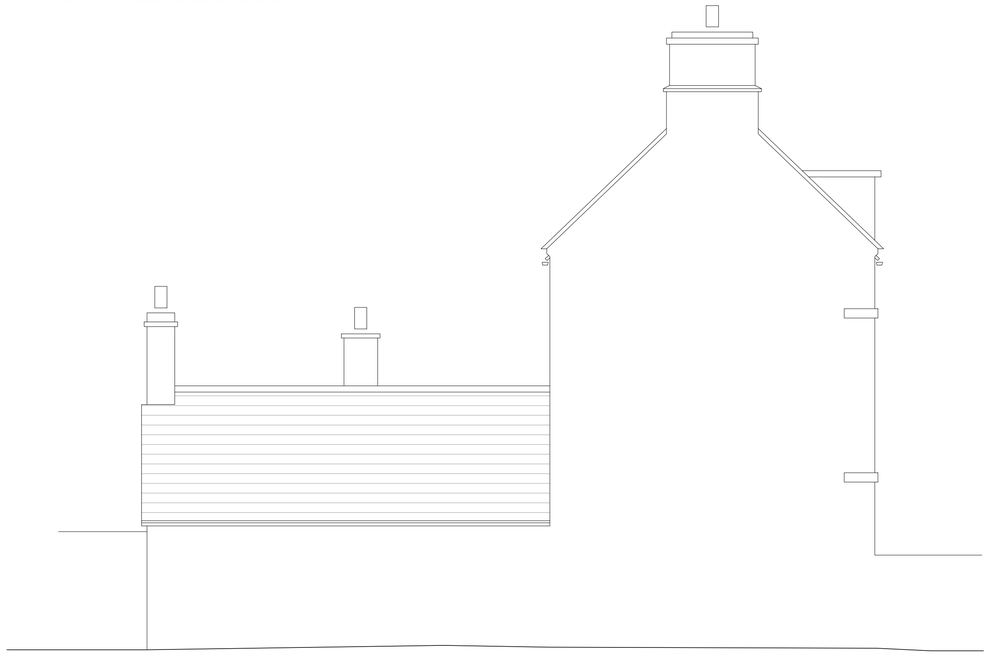

North West Elevation



South West Elevation

0 1M 2M 3M 4M 5M

Rev.	DR.	CH.	Date	Notes
-	BH	JH	20.03.23	First Issue

PROJECT: Littleton Mill House

DRAWING: Existing Elevations

DRAWING No.: 4295 - 005

SCALE: 1:50 @ A1
1:100 @ A3

DATE: March 2023

Ilewellyn
harker
lowe

home farm, east pennard, shepton mallet, BA4 6TT
email: architects@ilewellynharker.com
Tel: 01749 860022
© Ilewellyn harker architects 2016