0 1 2 3 4 5

Metres – 1:50 @ A1 (1:100 @ A3)

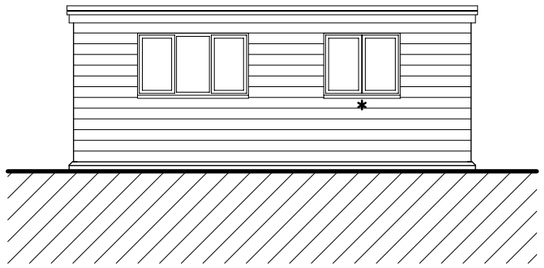

East Elevation scale 1:50 @ A1 (1:100 @ A3)

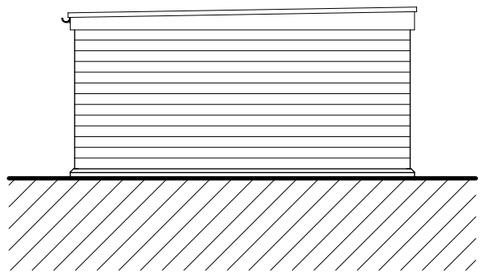

North Elevation

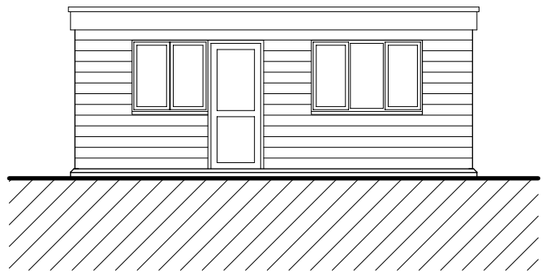

West Elevation

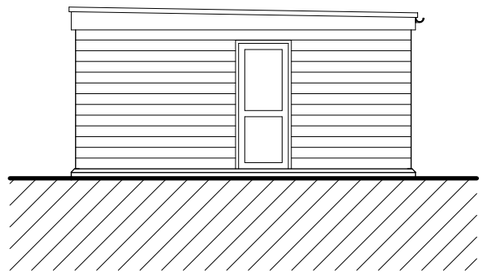

South Elevation

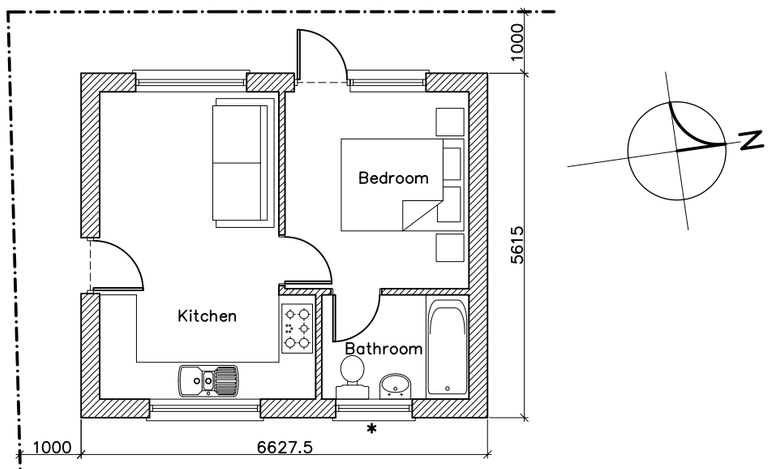

Floor Plan scale 1:50 @ A1 (1:100 @ A3)

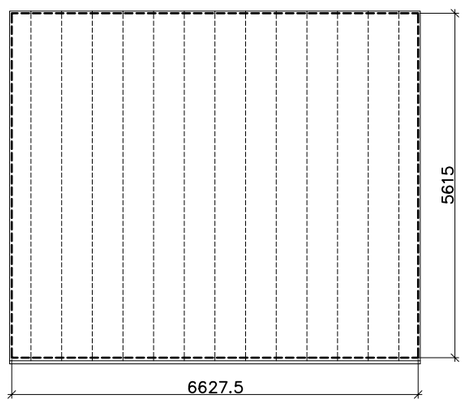

Roof Plan scale 1:50 @ A1 (1:100 @ A3)

Schedule of Materials

Walls	Horizontal Cladding
Doors & Windows	UPVC or Aluminium Double glazed
Roof	Single Ply membrane. UPVC fascia
R W Goods	UPVC to match existing

Legend

- New door
- Walls to be removed
- New wall
- * Obscure glazed

Proposed Plans and Elevations for Proposed Garden Annex to 59 Church Road, Salisbury

Rev	Revision	Date

Sarum Architecture
Bespoke Architectural Design

33 Old Meadows Walk,
Salisbury, Wiltshire, SP2 8PA

Website: www.sarumarchitecture.co.uk
Email: chris@sarumarchitecture.co.uk
Tel: 01722 238399 Mob: 07979 923861

Project: 59 Church Road Salisbury

Drawing: Proposed Garden Annex Plans and Elevations

Client:

Drawing Scale: 1:50 (1:100 @ A3)

Drawing Number: 23/0391/101