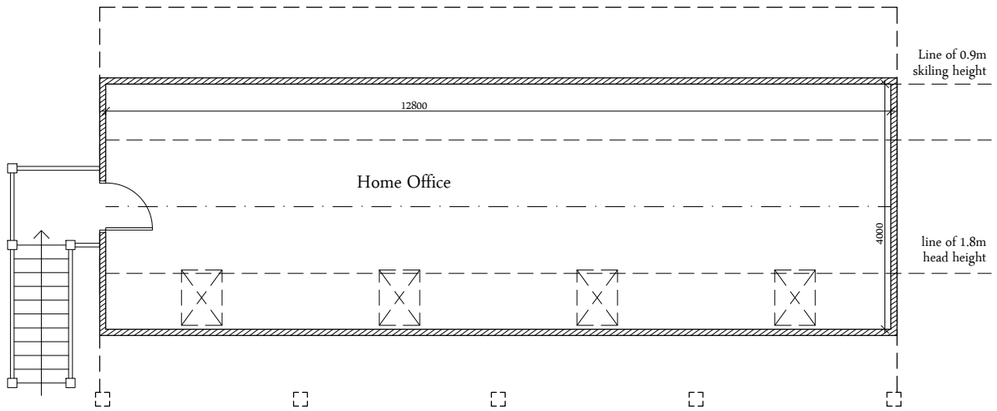

First Floor Plan

Ground Floor Plan

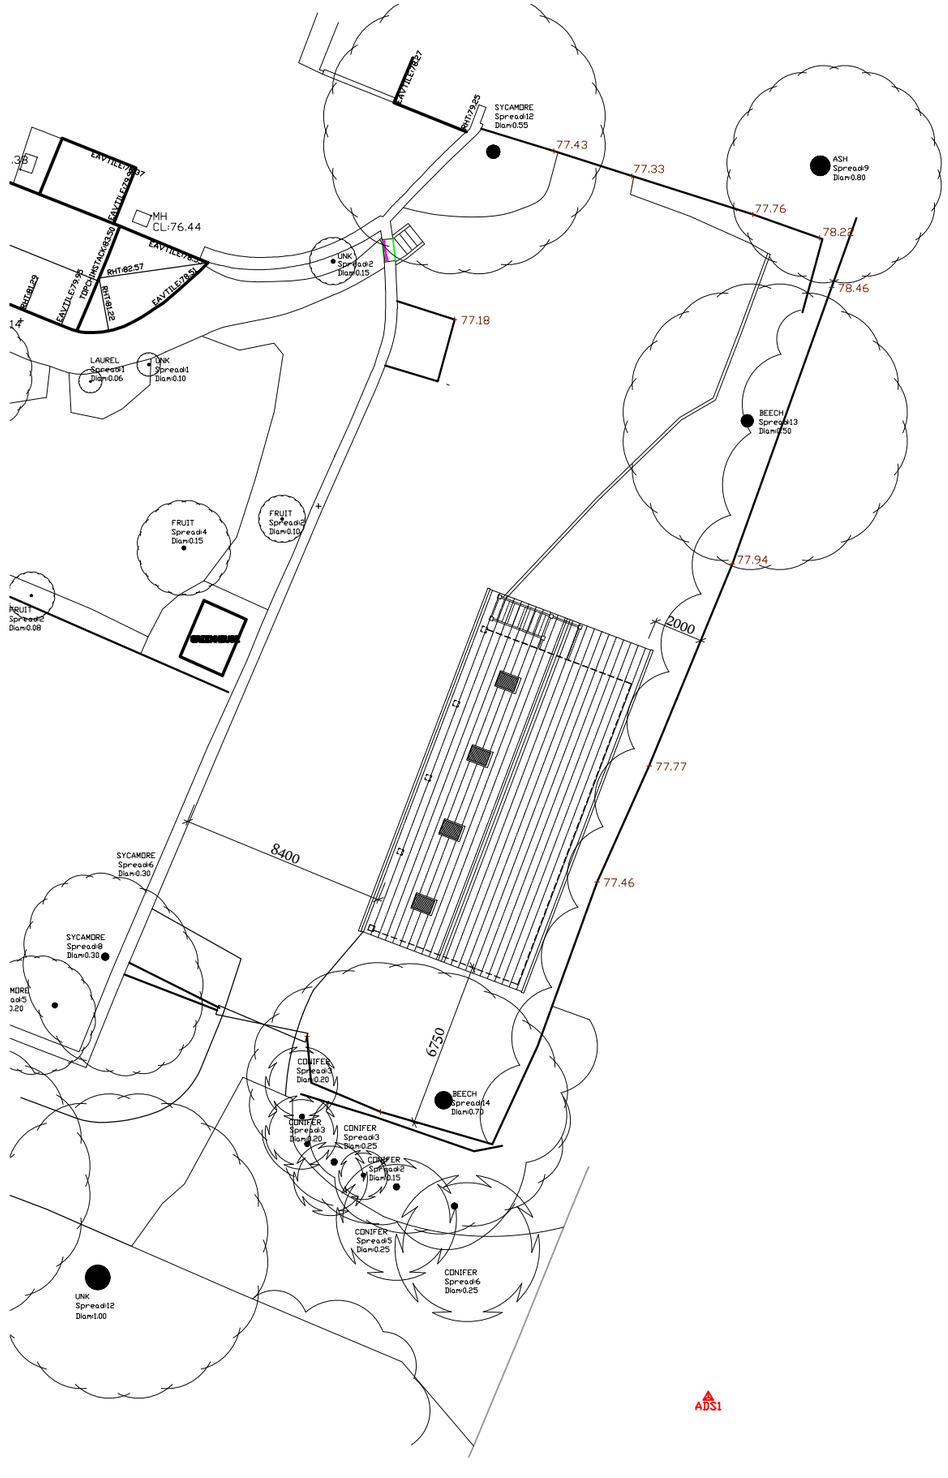

NOTES:

1. This drawing is copyright of Larkham Design Ltd and must not be used without their permission.
2. This drawing has been produced to support a planning application and should not be used for any other purpose

N

Metres
0 1 2 3 4 5

Scale Bar (1:100 at A3)

Rev	Amendment	Date

LARKHAM DESIGN LTD
ARCHITECTURAL SERVICES
Field View Barn, Longhedge, Salisbury, Wilts. SP4 6RS
Tel: 01722 322193 info@larkhamdesign.co.uk
www.larkhamdesign.co.uk

Client & Project Address:

Mr & Mrs D Davis

Garden Cottage,
Longehedge,
Salisbury, Wilts.
SP4 6BW

Project Description:

Proposed Car Barn

Drawing Title:

Proposed Plans

Scale: 1:100 at A3

Drawing Ref: 0717/Pr/101

Rev: