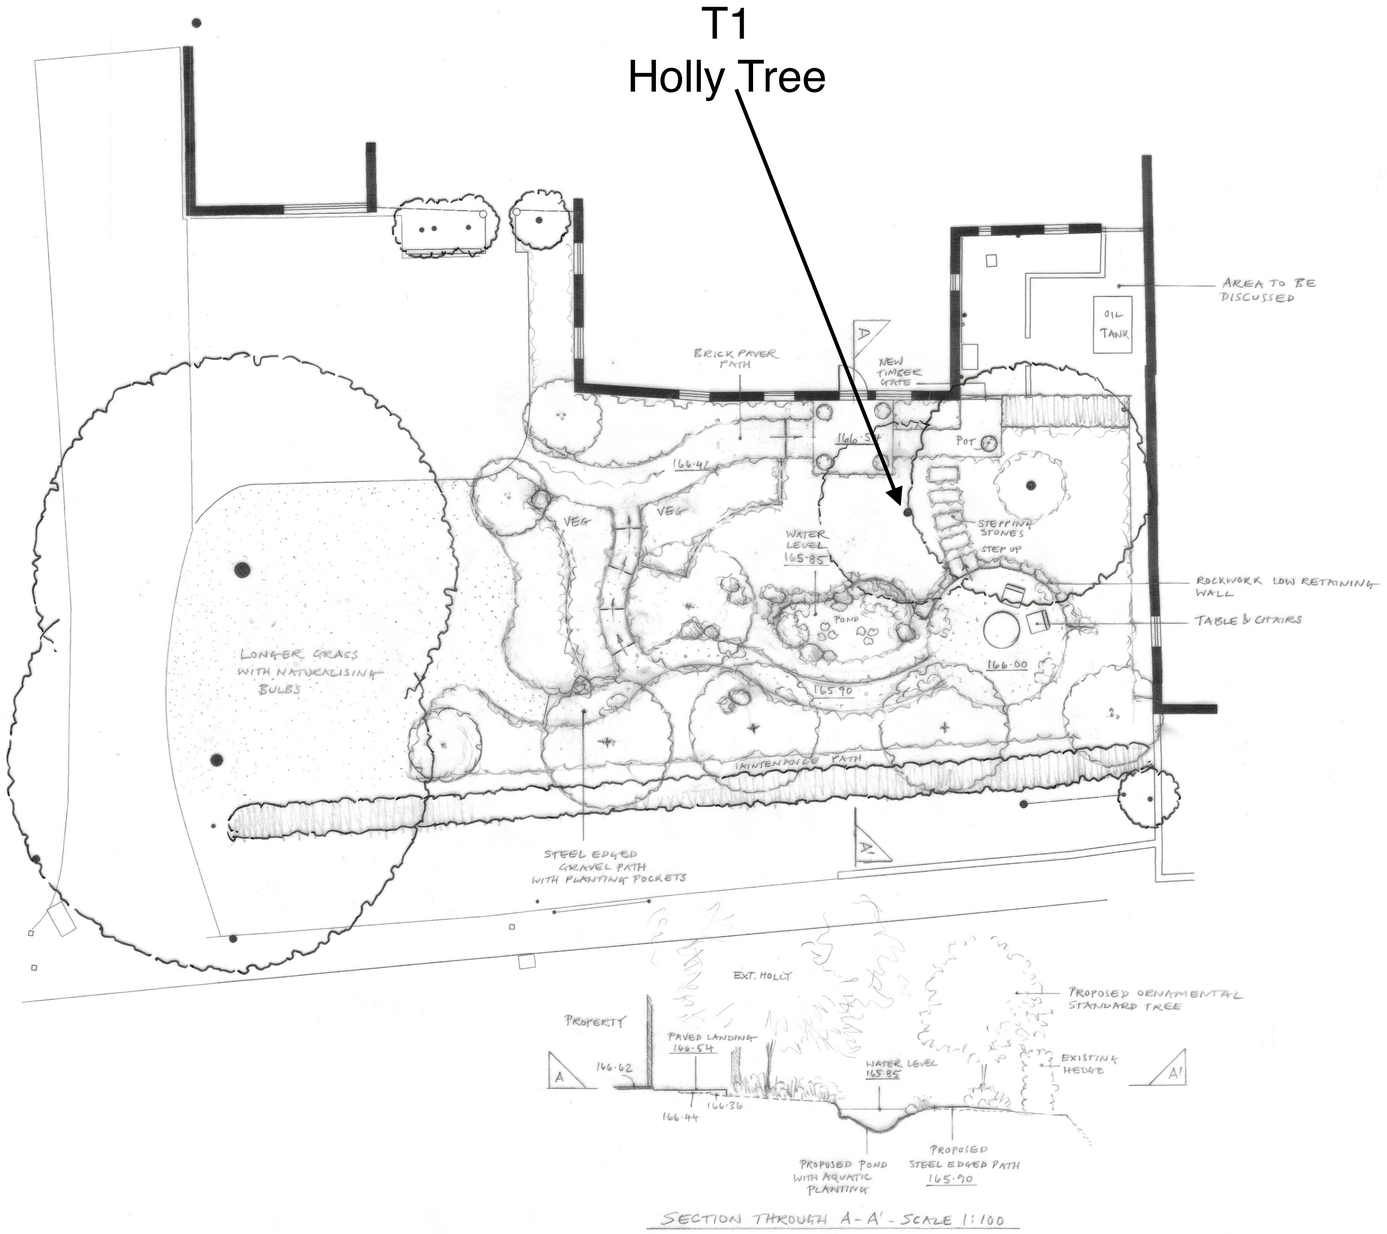

SECTION THROUGH A-A' - SCALE 1:100

Scale 1:100

Notes:
All dimensions must be checked on site and not scaled from this drawing.

EXISTING TREE

PROPOSED STANDARD ORNAMENTAL TREE

PROPOSED MULTI STEM SPECIMEN SHRUB

165·90 PROPOSED LEVEL VALUE

GENTLE SLOPE UP

	Date	Revision
A	05.04.23	~~REVISE LAYOUT. ADD VEG~~

c. copyright

ROBIN WILLIAMS AND ASSOCIATES
GARDEN AND LANDSCAPE DESIGNERS

Lansdowne House
11 Long Street
Devizes
Wilts SN10 1NJ

TEL: 01380 728999

EMAIL: enquiries@robinwilliams.co.uk

WEBSITE: www.robinwilliams.co.uk

Client
Mr and Mrs D. Bushell

Job Title
'Dragonwell' 114 High Street
Marlborough
Wilts SN8 3AB

Drawing Title
Concept Layout Plan
WITH SITE SECTION A-A'

Scale
1:100 @A1

Date
Jan 2023

Drawn by
RTW

Drg.no
T2714.W.23

Rev
A