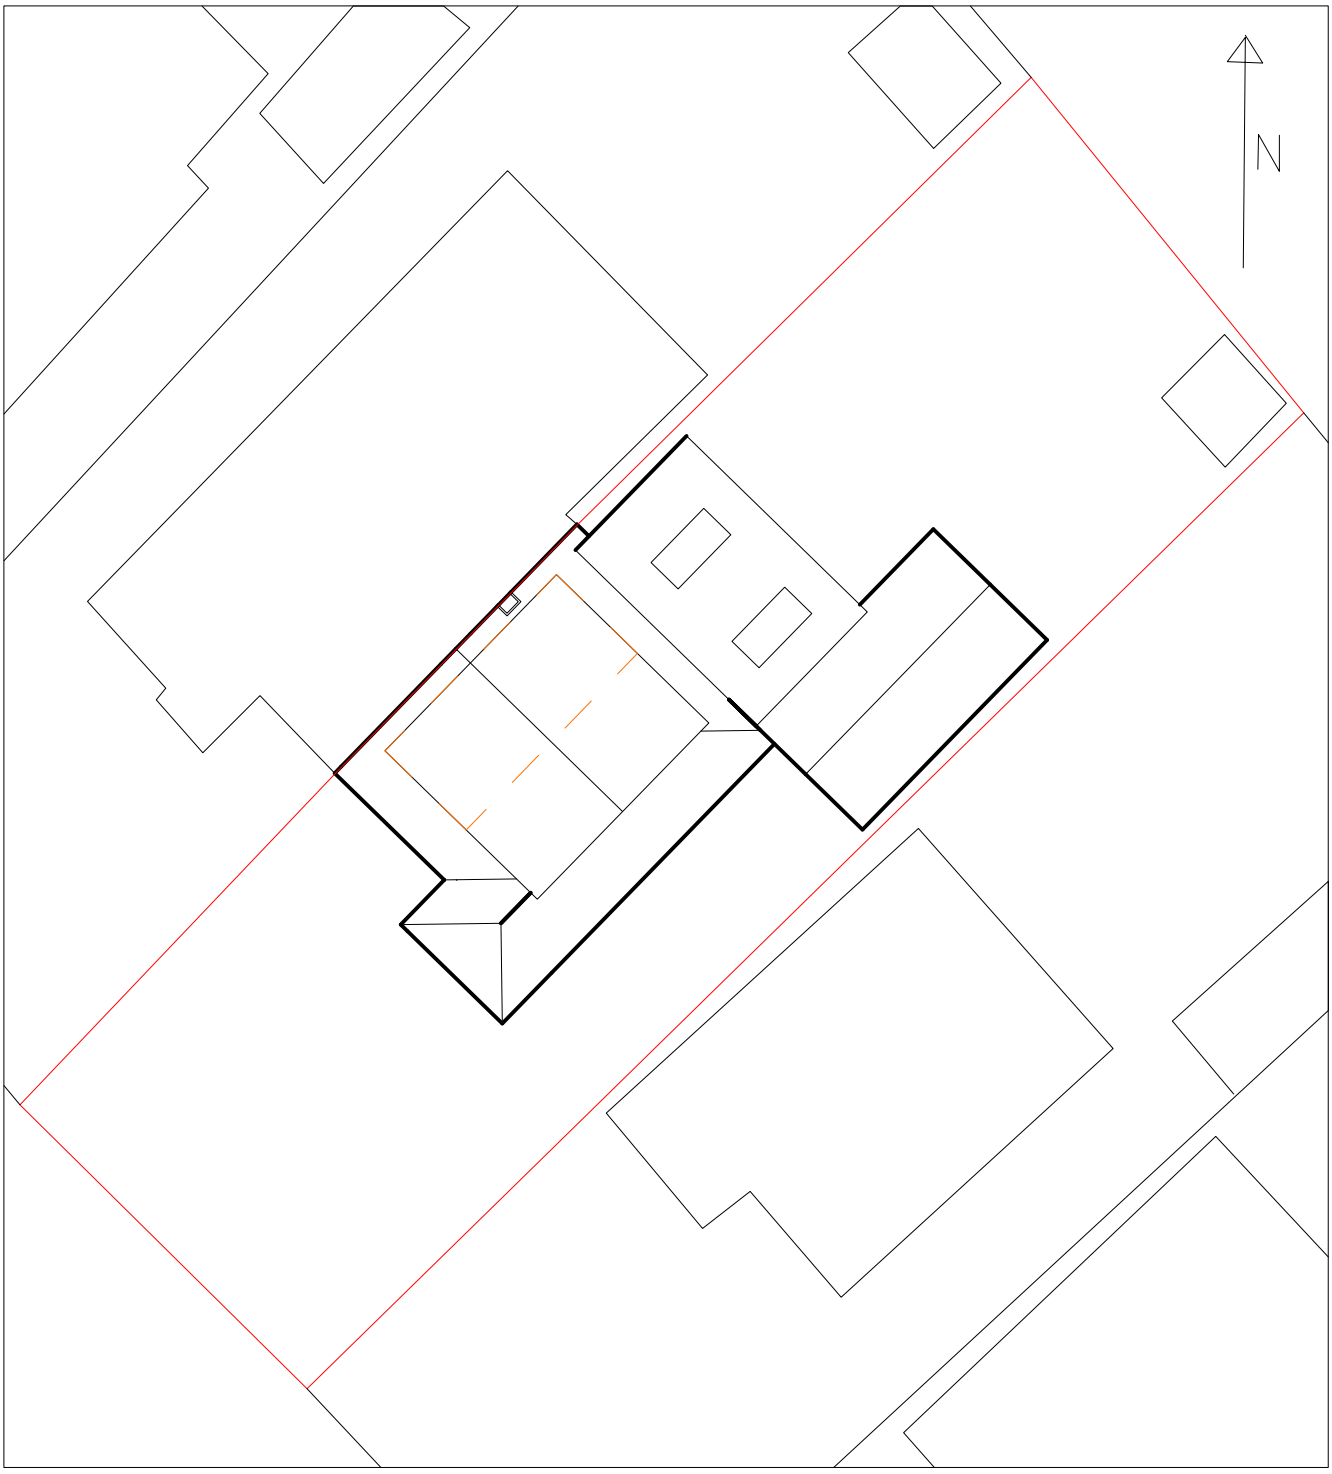

Note: Orange Line shows existing Dormer Position

1m 2m 3m 4m Scale 1:200 @ A4	Site Plan 50 Downsway	17/11/2023