
Proposed Materials

Walls in red brick to match existing
Roof in clay tile to match existing
Existing windows replaced with heritage style painted timber casement windows
Painted timber windows to proposed extension and north facing gable
Cast iron effect UPVC rainwater goods replaced throughout.
Painted timber fascias
Oak framed porches
Concealed flat roof to orangery with lantern

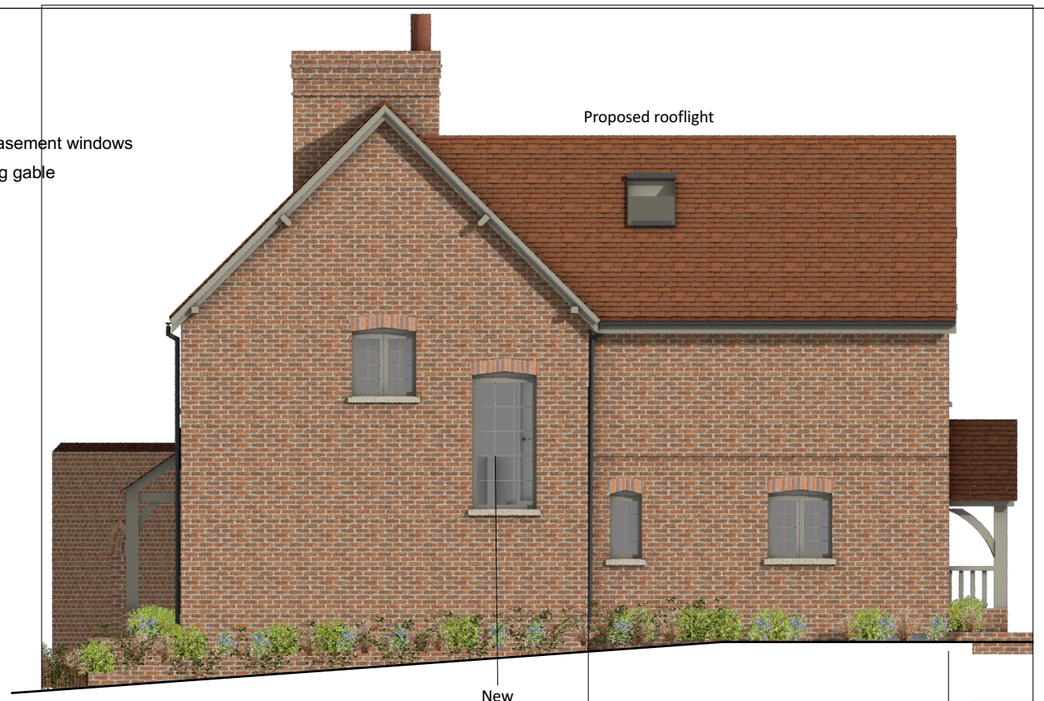

North Elevation 1:100




East Elevation 1:100



West Elevation 1:100

2 no.x bat access points to bat loft roof
via lfted tile with hole in roofing felt
(EbD Bat report mitigation recommendation R1)

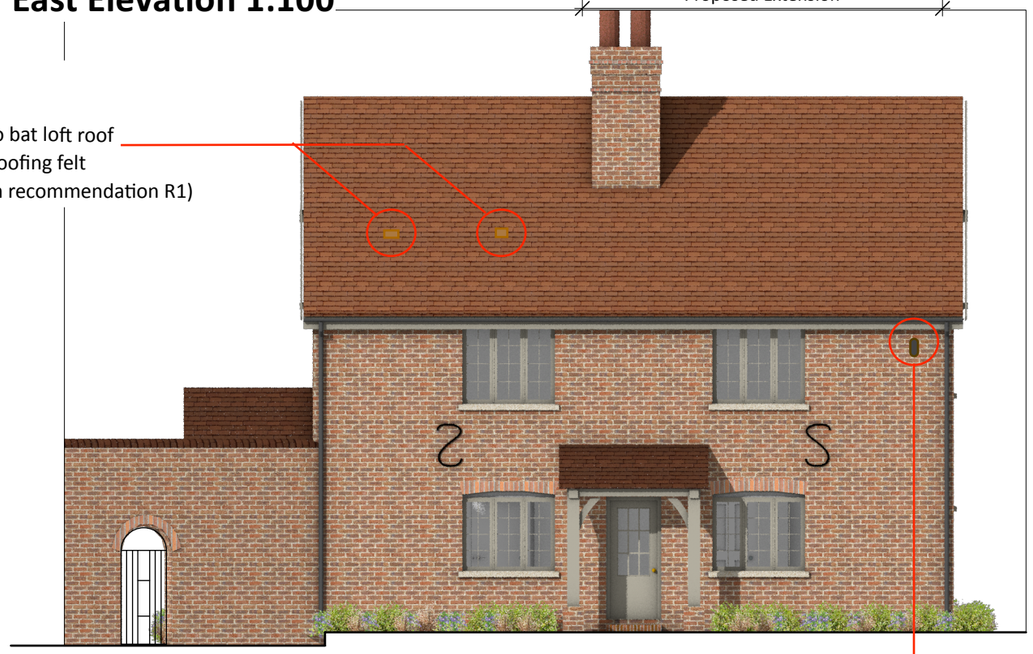

South Elevation 1:100

1 no.x Beaumaris Woodstone bat box
mounted below eaves at 4.9m above ground
(EbD Bat report mitigation recommendation R3)

0 1 2 3 4 5 m
1:100

These details are subject to all relevant statutory approvals. If in doubt, check.
All dimensions are to be checked on site. Areas where quoted are approximate. Figured dimensions only are to be taken from this drawing.
Any discrepancies with other related information is to be reported to Absolute Architecture prior to order/construction/installation..
This document should not be relied on or used in circumstances other than those for which it was originally prepared and for which Absolute Architecture was commissioned.
Absolute Architecture accepts no responsibility for this document to any party other than the person by whom it was commissioned.

No.	Date	Revision Notes
B	17/11/2023	Bat boxes and access points added as Wiltshire ecologist requirements
A	20/10/2023	Window / fascia colours confirmed

ABSOLUTE ARCHITECTURE

Design Firm
Absolute Architecture
Commercial House, 53b Kingsbridge Road, Newbury, Berkshire, RG14 6DY
T: 01635 528188 E: email@absolute-architecture.co.uk
www.absolute-architecture.co.uk

Status
STAGE 4B DESIGN & PLANNING - PLANNING APPLICATION

Project Title
Gillian Hartley
PROPOSED EXTENSION
Hartwood House, Woodborough, Wiltshire, SN9 5PN

Sheet Title
PRO. ELEVATIONS

Drawn By	Checked By
SM	BB

Date: 15/09/2023
Scale: 1:100 @ A3
Project ID: 544 060 B