

FRONT ELEVATION
Scale 1:100

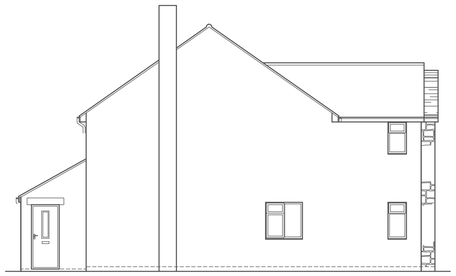

SIDE ELEVATION
Scale 1:100



REAR ELEVATION
Scale 1:100

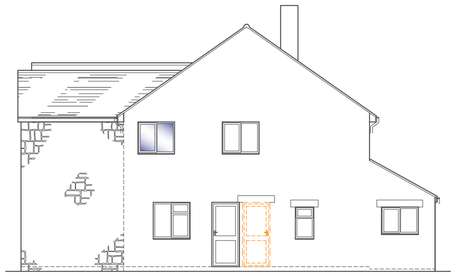

SIDE ELEVATION
Scale 1:100

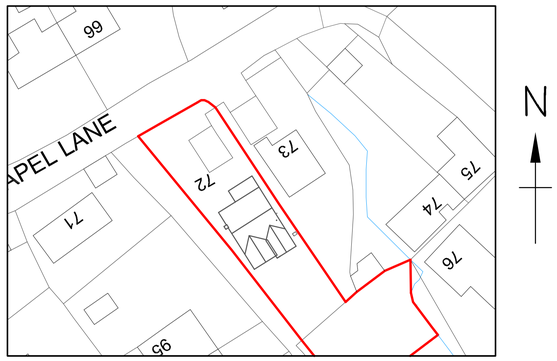

BLOCK PLAN
Scale 1:500

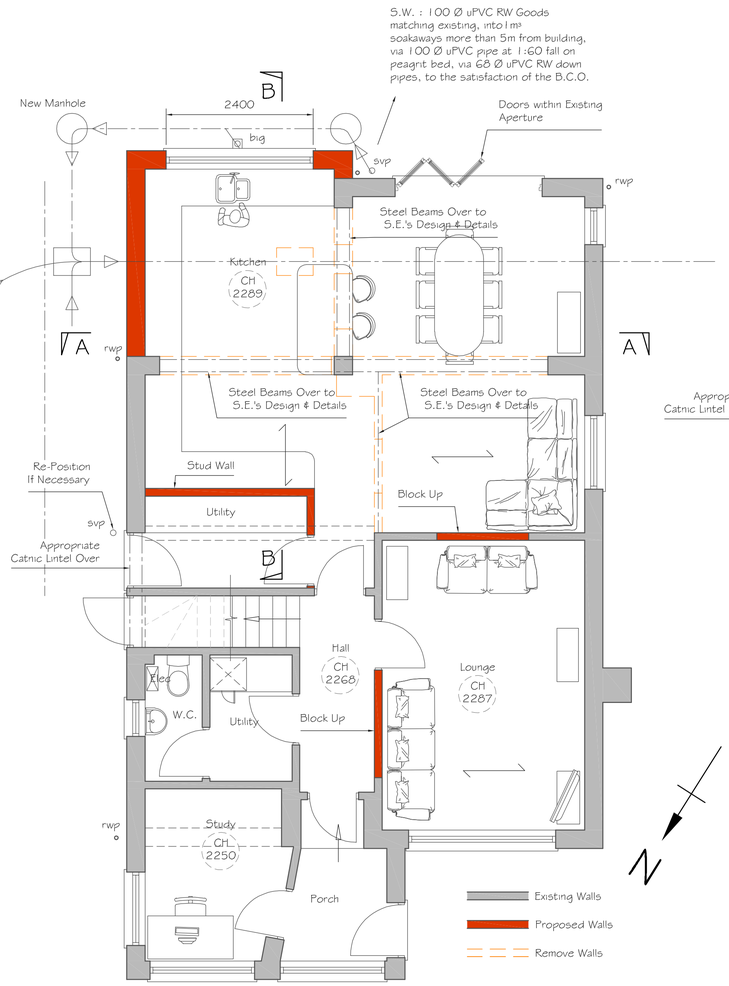

GROUND FLOOR PLAN
Scale 1:50

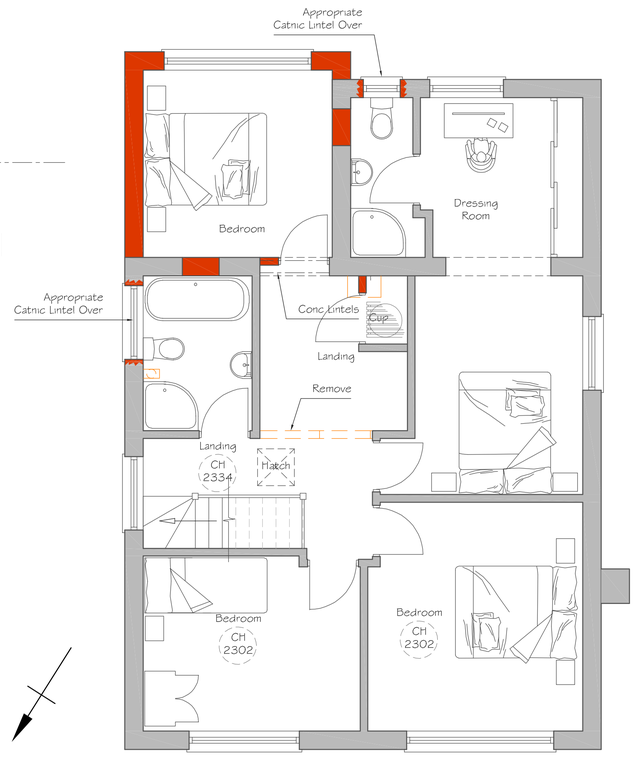

FIRST FLOOR PLAN
Scale 1:50

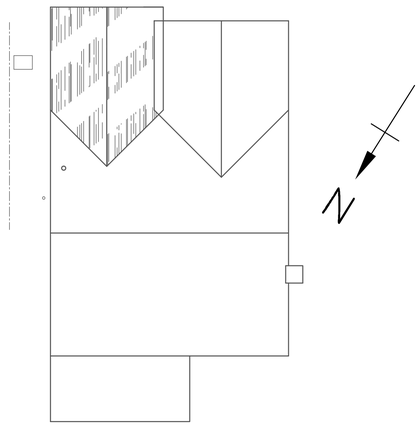

ROOF PLAN
Scale 1:100

1:50 [m]
0 0.5 1.0 1.5 2.0 2.5

1:100 [m]
0 1 2 3 4 5

1:500 [m]
0 5 10 15 20 25

1:1250 [m]
0 20 40 60

Alex Dawson
www.addraughting.co.uk
alex@addraughting.co.uk
01672 511412
07791 341698

59 Barrow Close
Marlborough
Wiltshire
SN8 2BE

AD DRAUGHTING
ARCHITECTURAL SERVICES

Client
MR & MRS FEATHER

Job Title
EXTENSION AT:
72 CHAPEL LANE,
BROAD TOWN,
WILTSHIRE,
SN4 7RT.

Drawing Title
PROPOSED ELEVATIONS AND PLANS

Scale AS SHOWN

Date 13/11/2023 | Drawn AD

Drawing No. 1366-02 | Rev E

841 x 594 A1