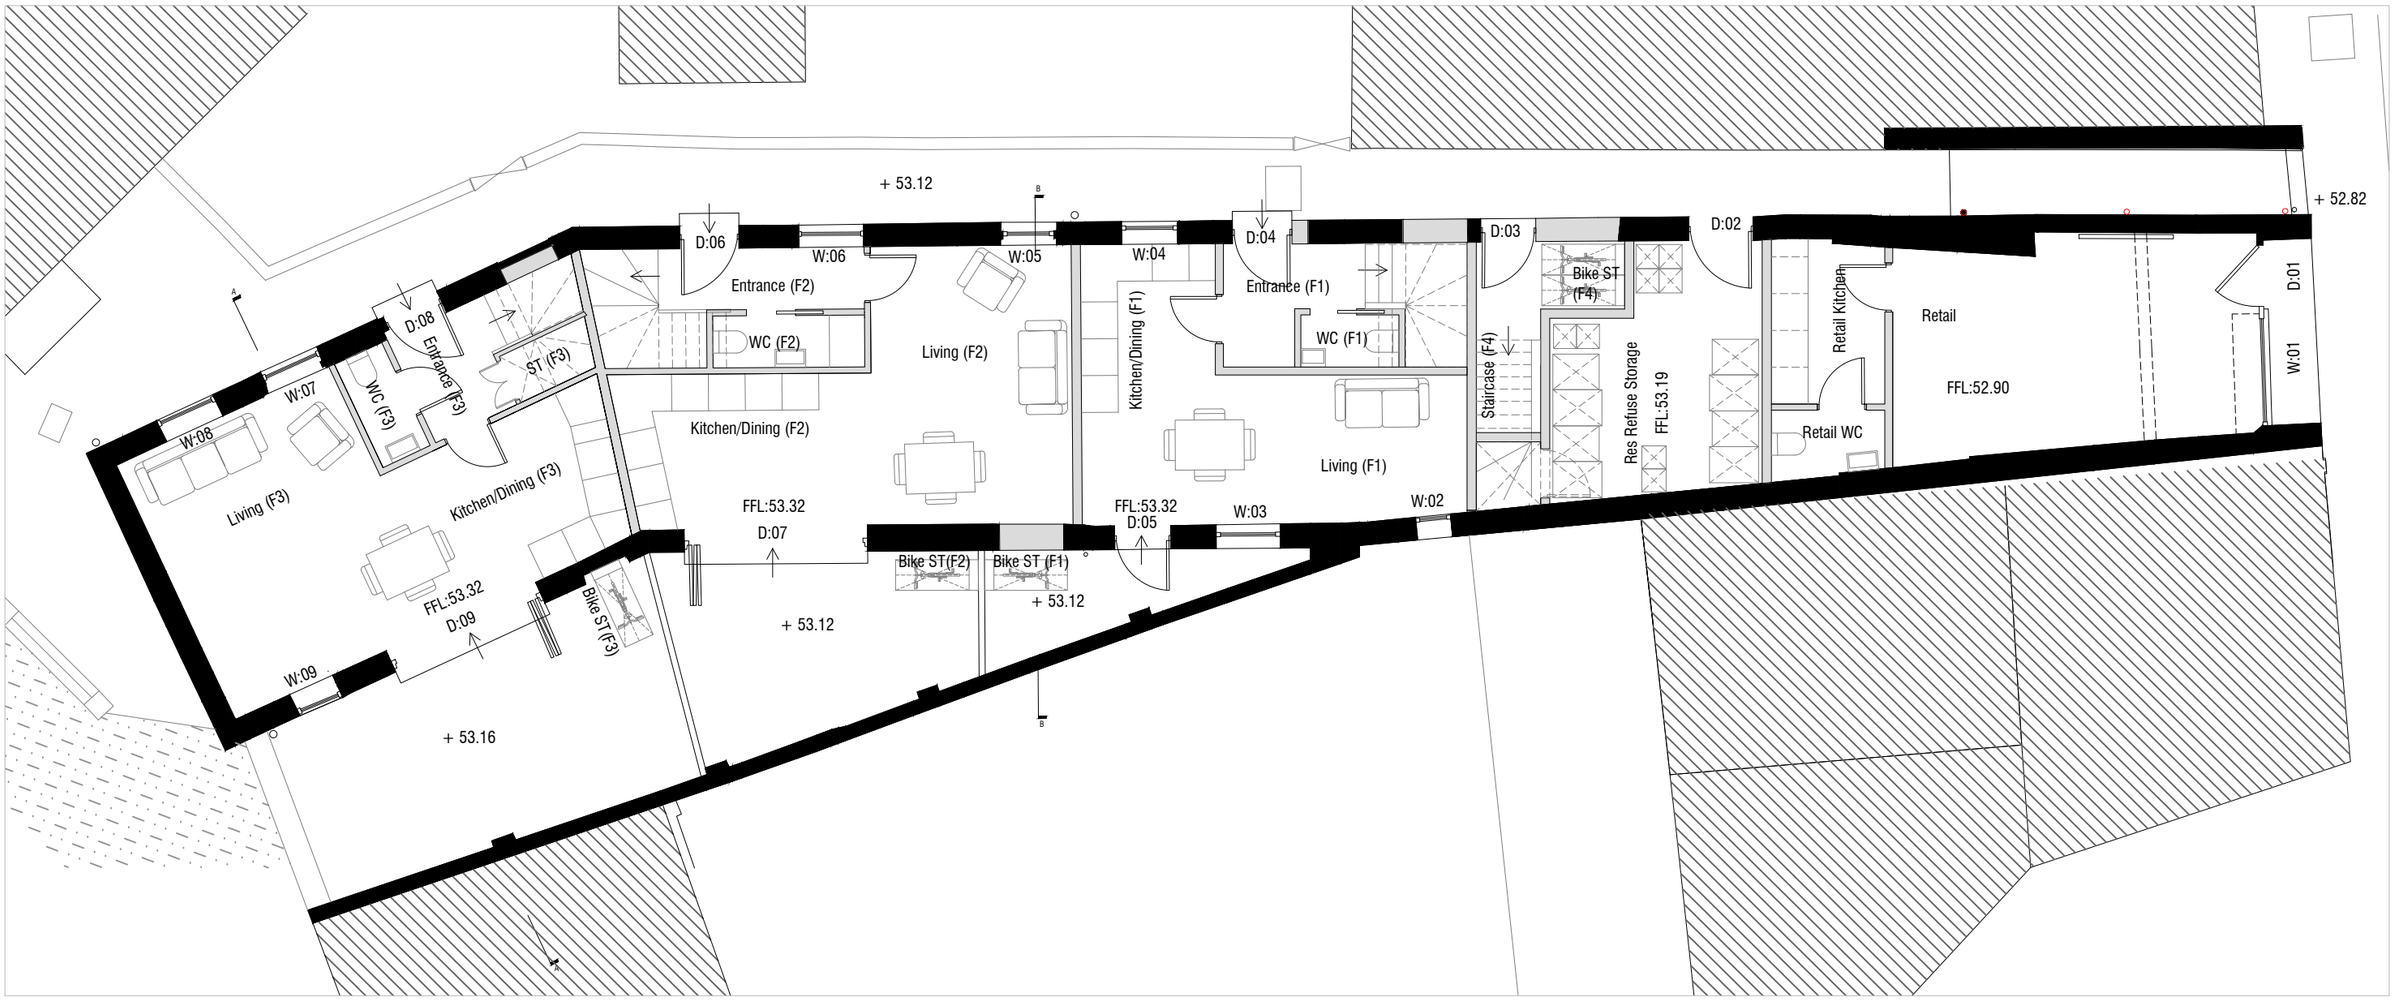

01 - Proposed Ground Floor Plan

Key:
FFL - Finish Floor Level
W - Window Unit
D - Door Unit

N

0 1 2 3 4 5

Rev:	Date:	Revision History:
P1	08.11.23	Planning Issue
E	03.11.23	F1 GF storage removed.
D	02.11.23	Entry lobby's revised throughout, Refuse storage revised, F5 omitted
C	02.10.23	Layout Revised to Part B,F,K & M Requirements
B	11.09.23	Layout and Furniture Adjustments
A	05.07.23	First Issue

ESDON ARCHITECTURE
T: 01722 680 419
M: 07810 647 790
W: info@esdon-architecture.com

Project:
23-028
29 North Street

	Name:	Date:		Name:	Date:
Designed by:	SM, EE		Checked:	EE	
Drawn By:	SM		Approved:	EE	

Scale: 1:100 @ A3

Status: Planning

Drawing Title:
Proposed Ground Floor Plan
-Townhouse Option

Drawing No: 10-130

Rev: P1