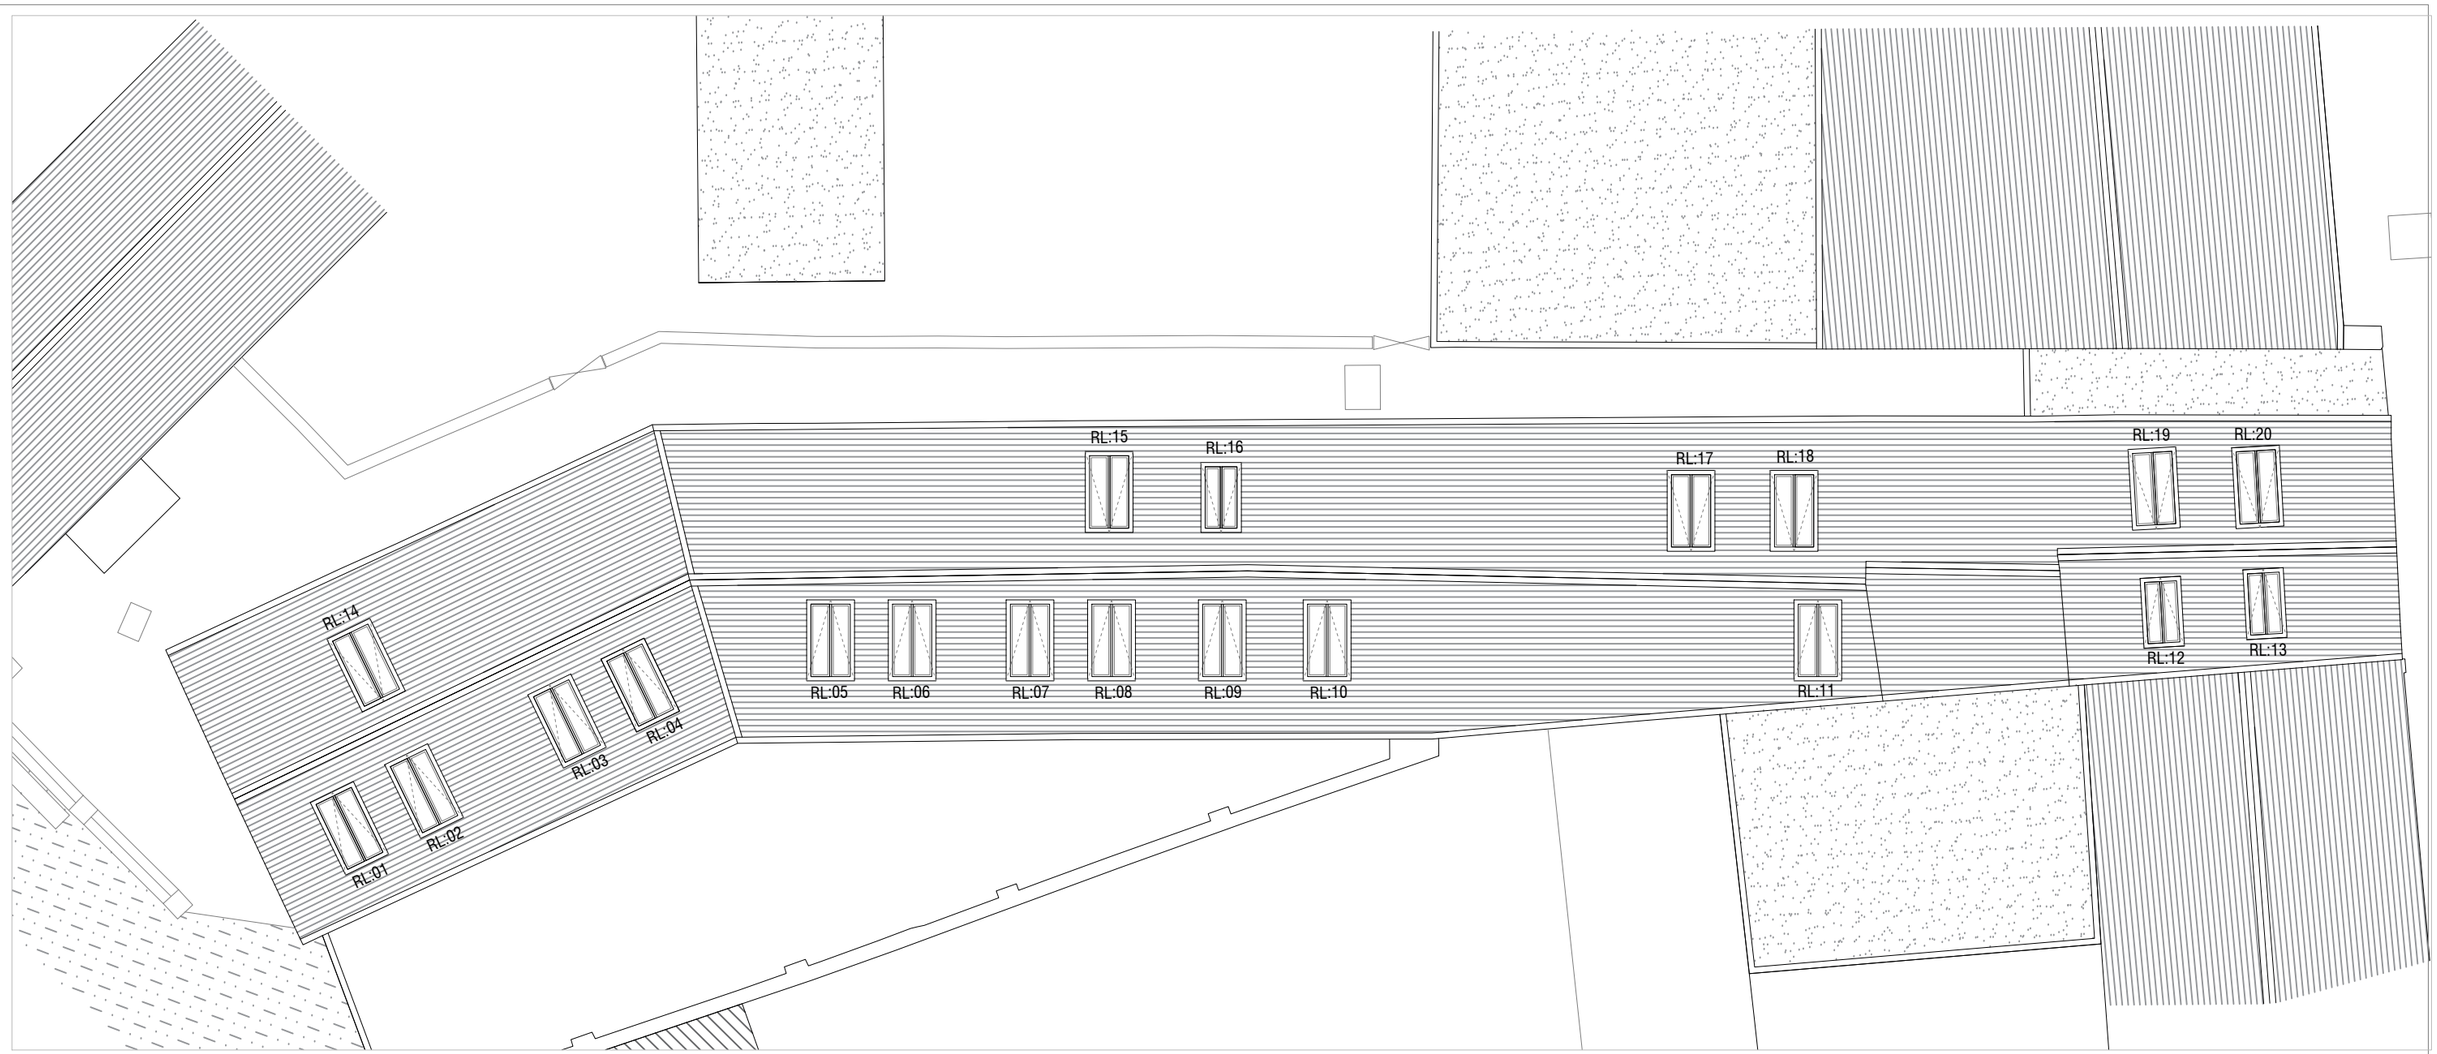

01 - Proposed Roof Level Plan

* Rooflights indicated are conservation rooflights

N

0 1 2 3 4 5

Rev:	Date:	Revision History:
P1	08.11.23	Planning Issue
E	03.11.23	Solar panels removed and conservation roof lights noted.
D	02.11.23	Roof line maintained,rooflights numbers and positions revised, Part B ventilation accounted for.
C	11.10.23	Solar panels and rooflights revised.
B	02.10.23	Rooflights included and repositioned, Solar panel positions included
A	31.08.23	First Issue

ESDON ARCHITECTURE
T: 01722 680 419
M: 07810 647 790
W: info@esdon-architecture.com

Project:
23-028
29 North Street

	Name:	Date:		Name:	Date:
Designed by:	SM, EE		Checked:	EE	
Drawn By:	SM		Approved:	EE	

Scale: 1:100 @ A3

Status: Planning

Drawing Title:
Proposed Roof Level Plan
-Townhouse Option

Drawing No: 10-133

Rev: P1