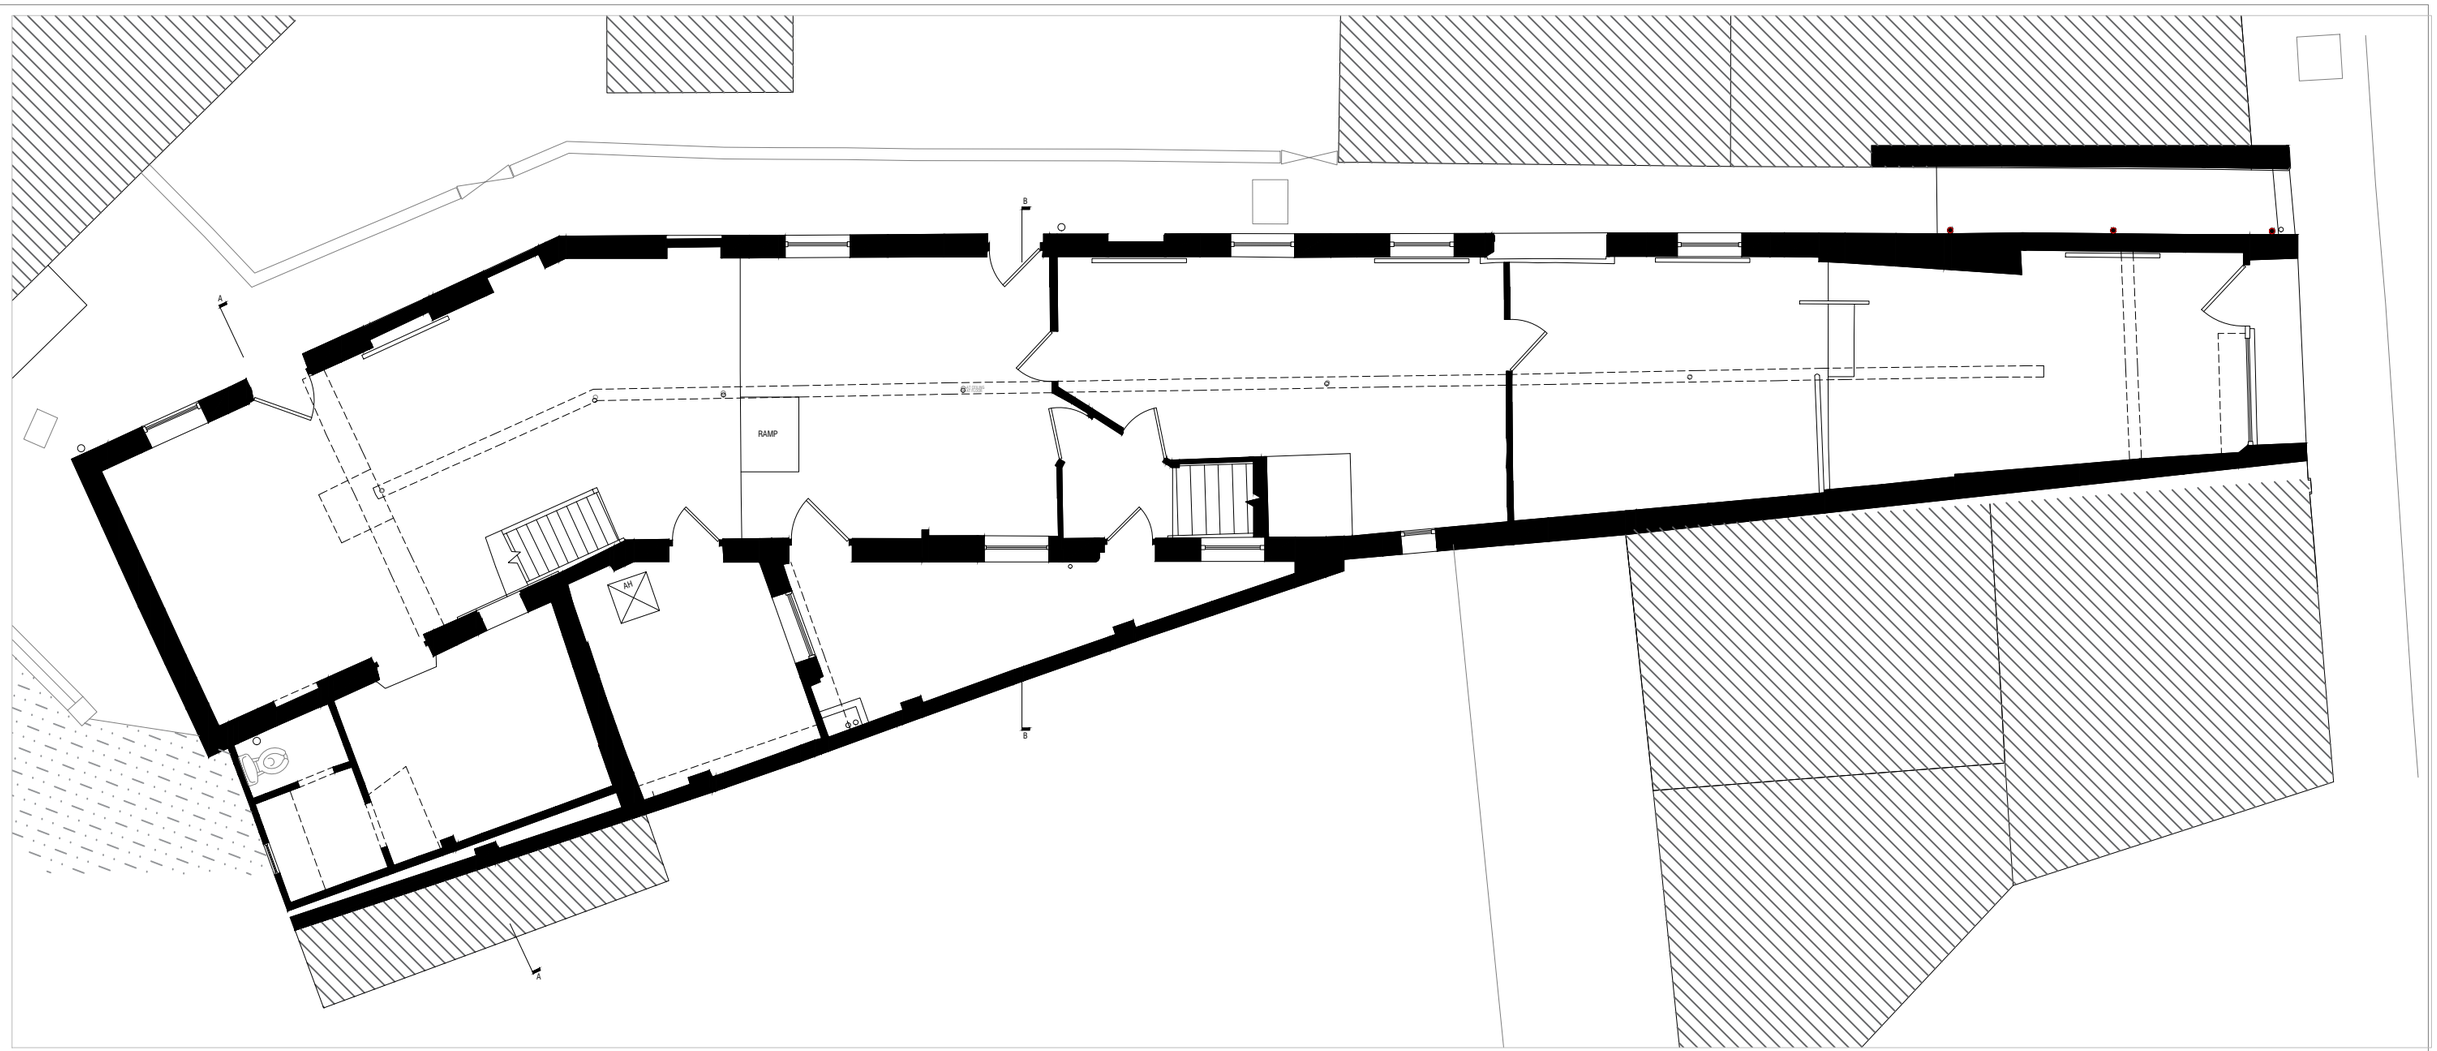

01 - Existing Ground Floor Plan

Rev:	Date:	Revision History:
P1	08.11.23	Planning Issue
A	16.05.23	First Issue

esdon ARCHITECTURE
T: 01722 680 419
M: 07810 647 790
W: info@esdon-architecture.com

Project:
23-028
29 North Street

	Name:	Date:		Name:	Date:
Designed by:	SM, EE		Checked:	EE	
Drawn By:	SM		Approved:	EE	

Scale: 1:100 @ A3
Status: Planning

Drawing Title:
Existing Ground Floor Plan

Drawing No: 00-100
Rev: P1

N

0 1 2 3 4 5