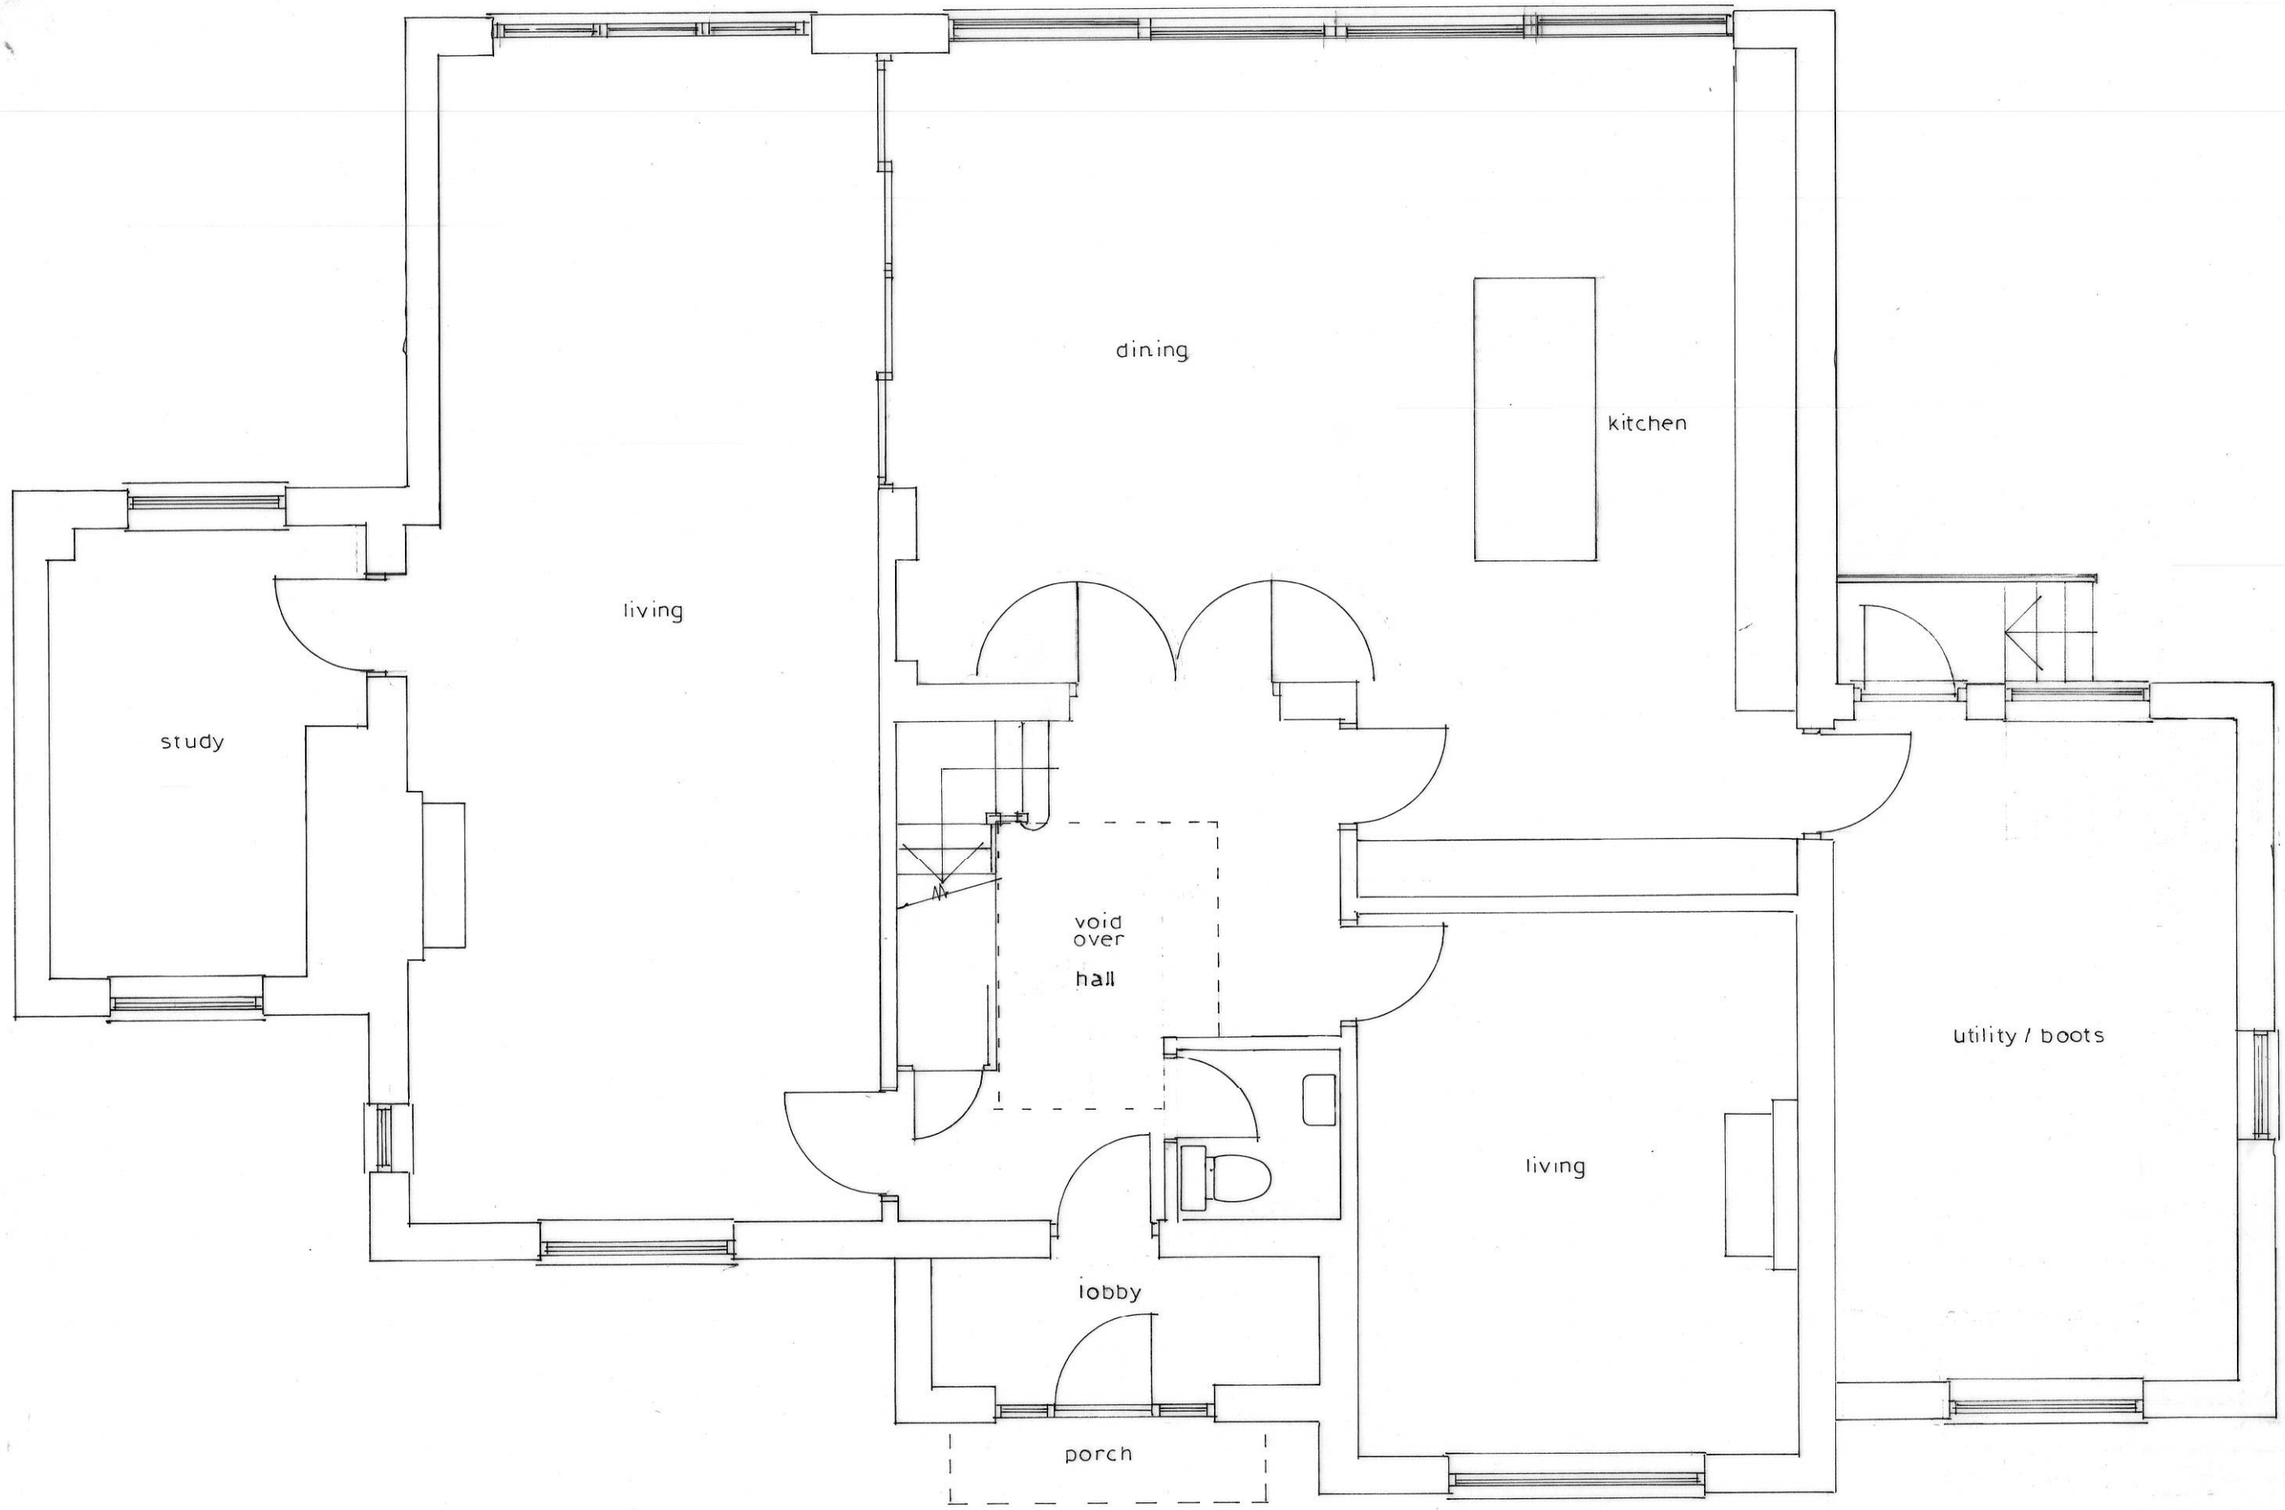

PROPOSALS
GROUND FLOOR PLAN
9 HARNWOOD ROAD
SALISBURY SP2 8DD

0 1 2 3 metres

paper size A3 rev C

© Copyright Reserved | Scale 1:50 | 7/2023

ABACUS 522388