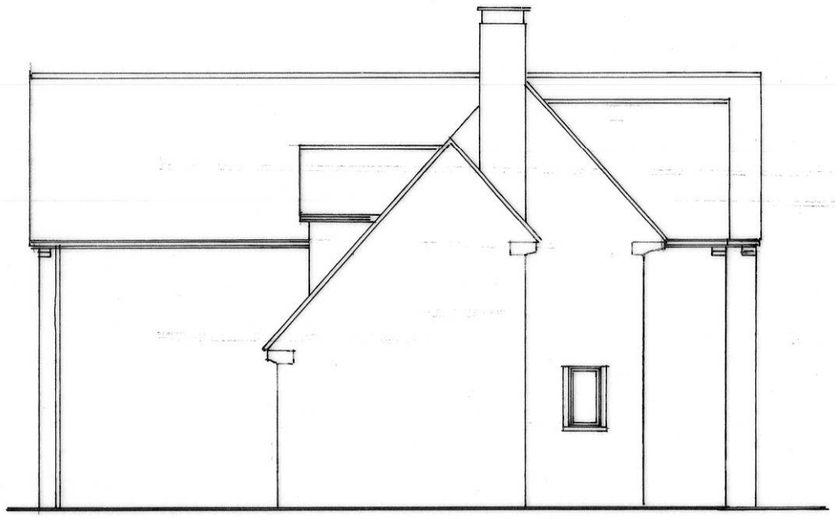

South Elevation



East Elevation



West Elevation

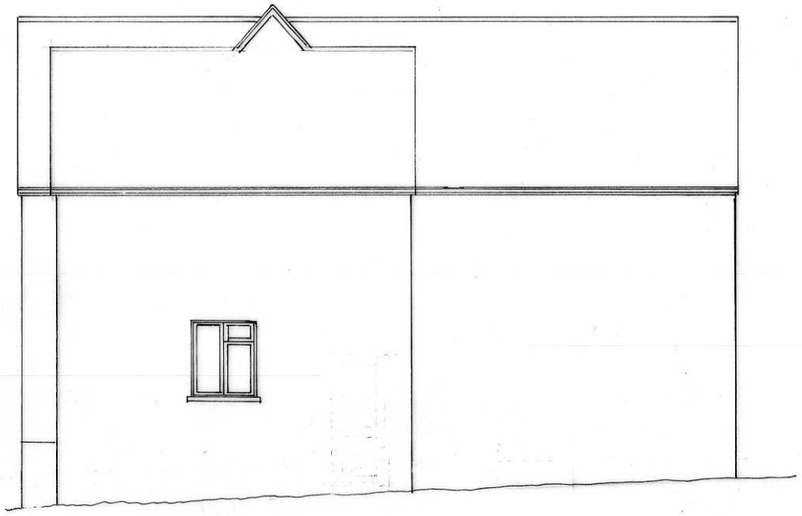

North Elevation

0 1 2 3 4 5metres

REVISED PROPOSALS

ELEVATIONS
9 HARNWOOD ROAD
SALISBURY SP2 8DD

DRG. No. rev A REV

**John Coleman**
ARCHITECT

paper size A3

© Copyright Reserved Scale 1:100 10/2023

ABACUS 522988