DONHEAD MILL
DONHEAD ST ANDREW
SHAFTESBURY
DORSET SP7 9EP

FAX: 01747 822035
e-mail: mail@tfhreeve.co.uk

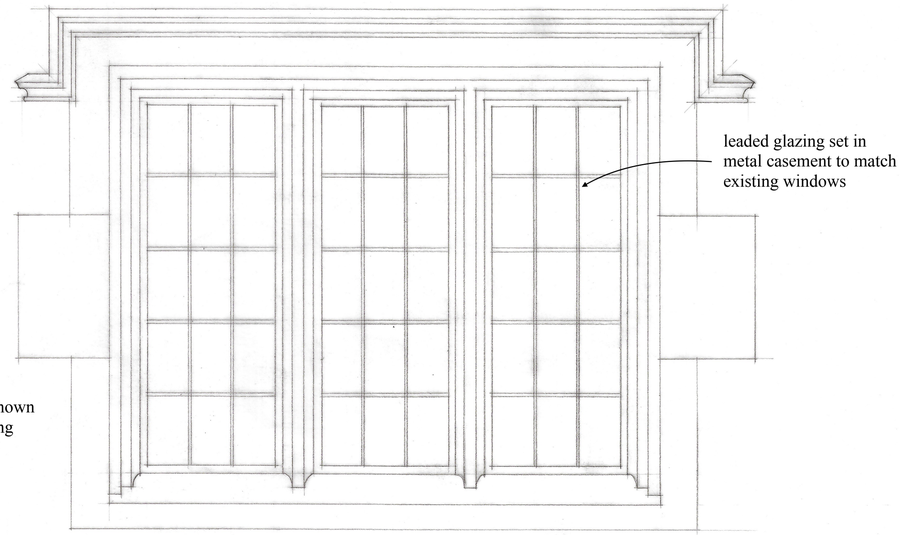

Window elevation external 1:10

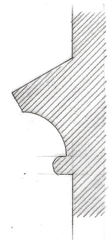

Label mould 1:2

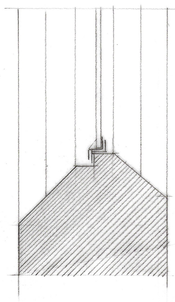

Cill 1:5

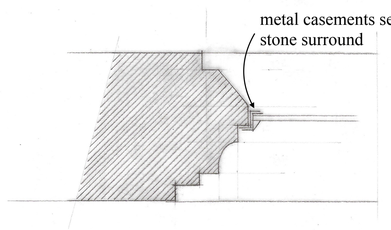

Jamb detail 1:5

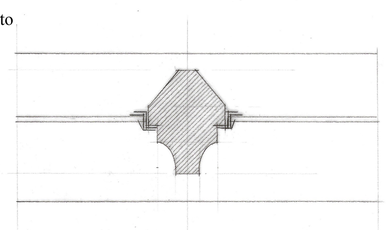

Mullion

Client: Mr P Aitken-Quack
Job: Alterations and extension to
The Old Rectory
East Knoyle
Dwg: Proposed new window details
Scale: 1:10 1:5 1:2 date; Oct 2023
Dwg No. 1507/08

TFH REEVE
ARCHITECTURAL DESIGN · CONSULTANCY
SURVEYS · RESTORATION
CONSERVATION EXPERTISE
Tel: 01747 828677