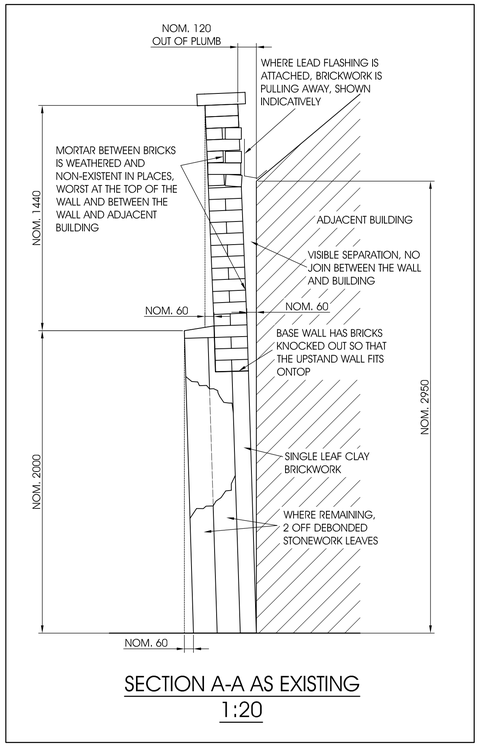

SECTION A-A AS EXISTING
1:20

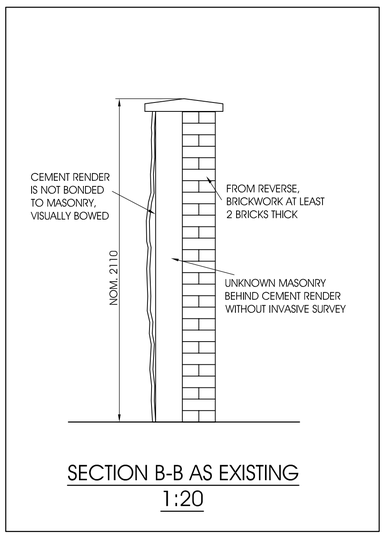

SECTION B-B AS EXISTING
1:20

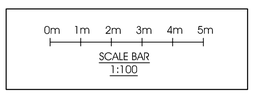

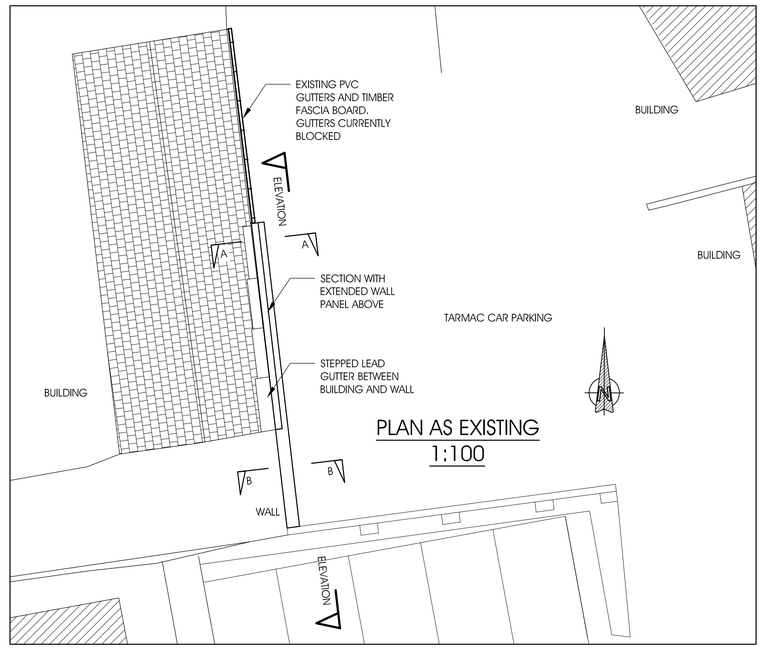

PLAN AS EXISTING
1:100

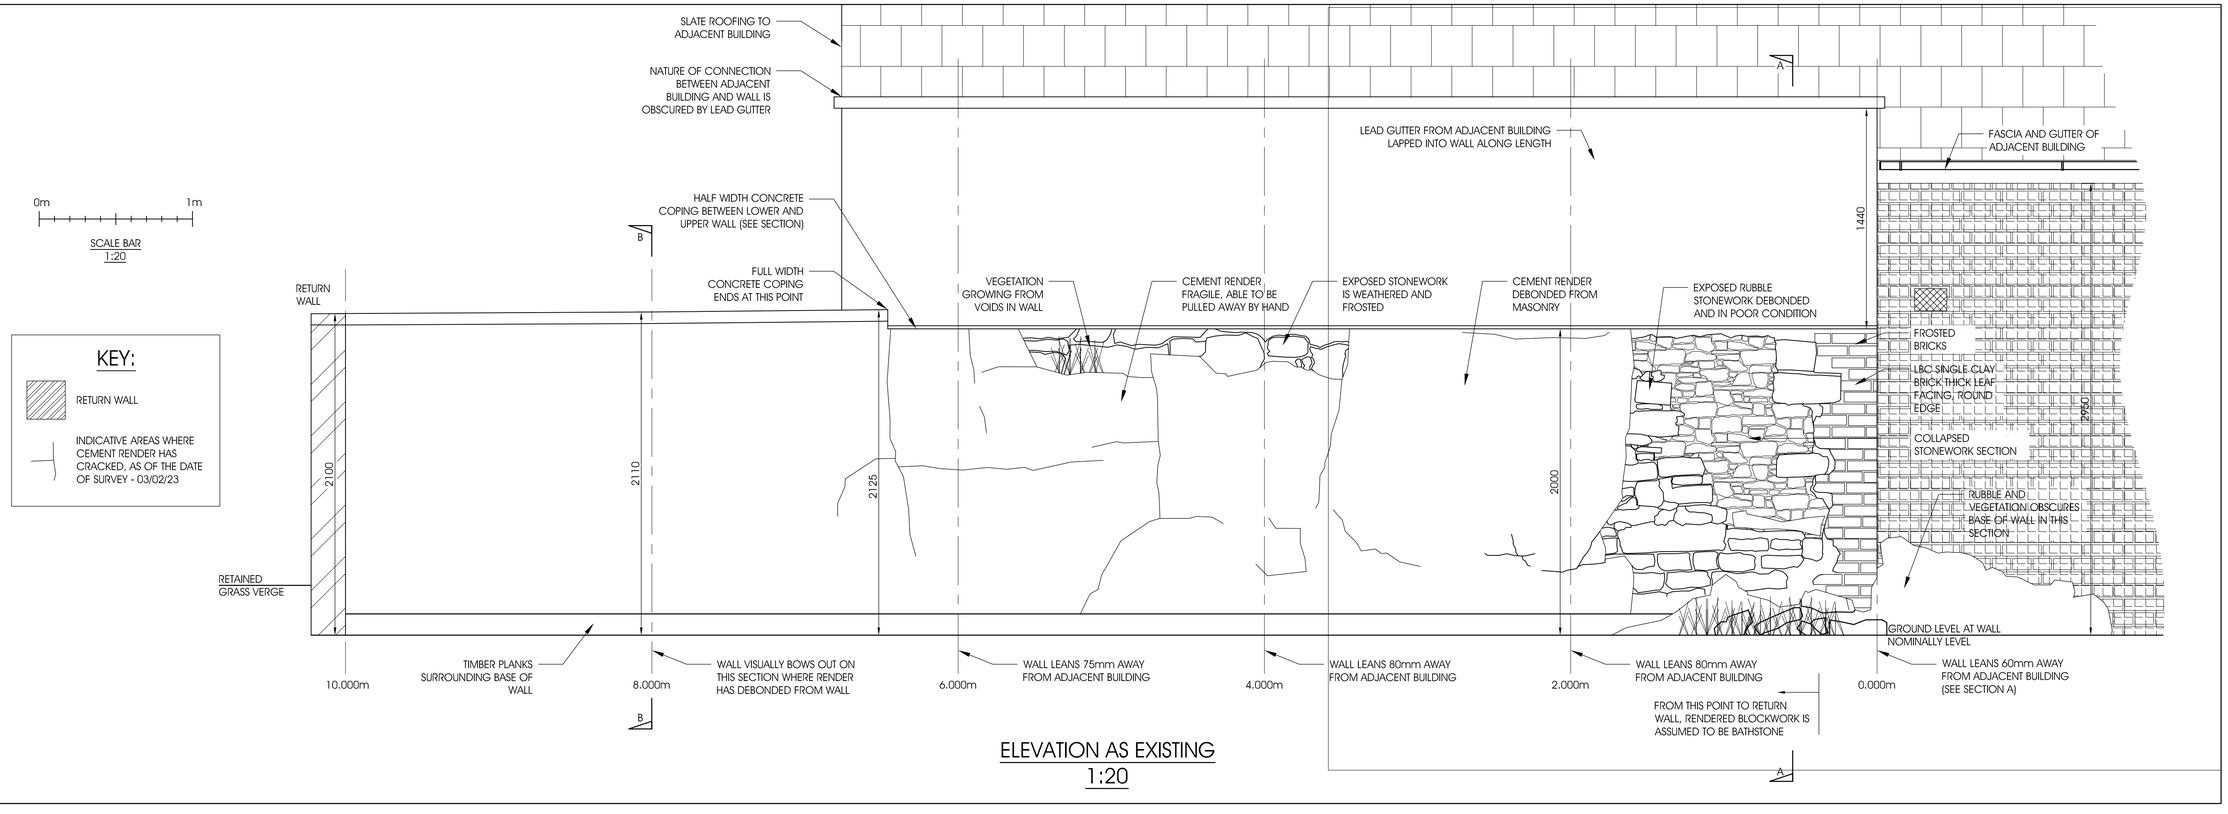

ELEVATION AS EXISTING
1:20

mark lovell
DESIGN ENGINEERS
6 HIGH STREET, DEVIZES, WILTSHIRE, SN10 1AT.
TEL: 01380 724 213.
FAX: 01380 721 753
WEB: www.mldk.co.uk

client:
MR. C. TRACOSHAS

project:
121 SOUTHBROOM ROAD, DEVIZES

job no.-drg. no.:
3919-EX-001

drg. title:
PLAN, ELEVATIONS AND SECTION OF WALL AS EXISTING

scale:
AS SHOWN @ A1

drawn by:
JW

date:
AUGUST 2023

checked:
ML

approved:
ML

notes: ISSUED FOR PLANNING PERMISSION ONLY

A -03.11.23 - ISSUED FOR REQUISITE NOTICE PURPOSES
A -06.11.23 - ISSUED FOR REQUISITE NOTICE PURPOSES

A