Elevation A

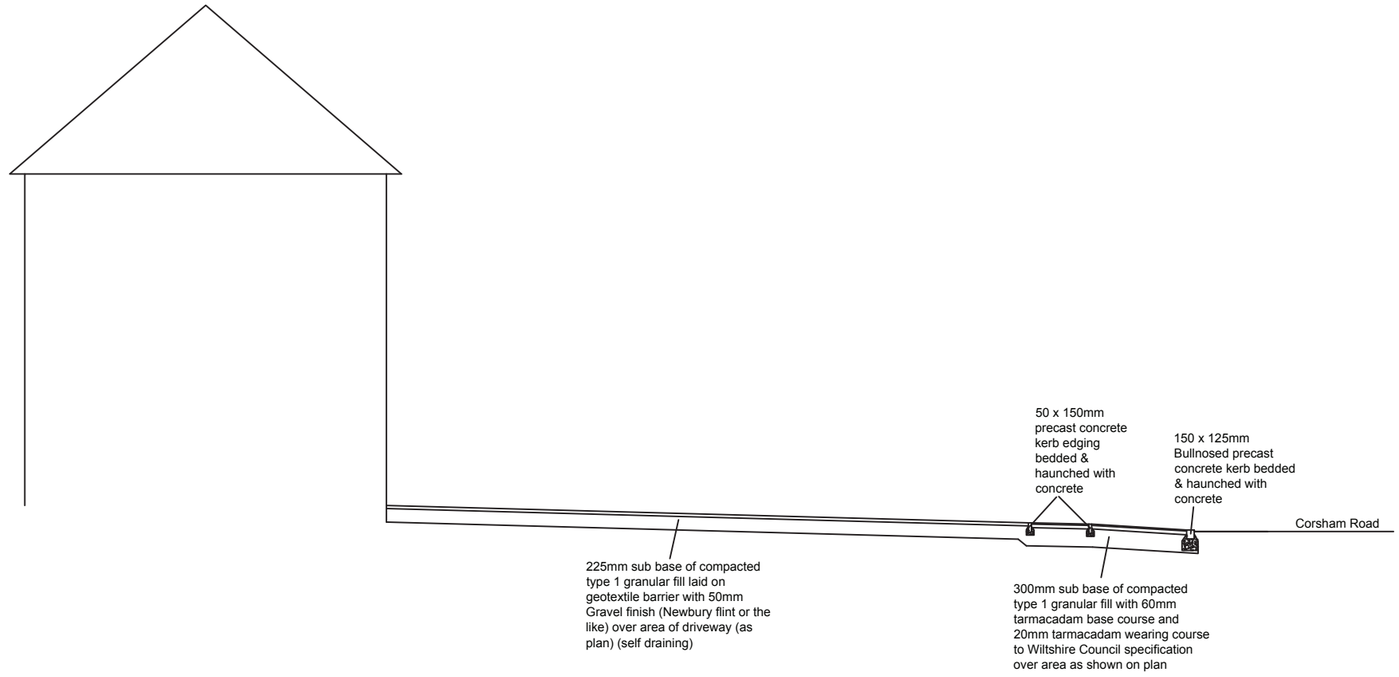

Section A - A

Proposed elevation

N

Scale

0 0.5 1 1.5 2 3 4 5 6 8 10

SITE PLAN 1:100

Bex Holdings Limited

Tel : 01249 730630

Address :
2 Corsham Road
Lacock
Wiltshire
SN15 2NA

Date 28/10/2023

Drawn by IMB

Scale 1:100 1:1250

Drawing Number BEX001CR2

Revision 01

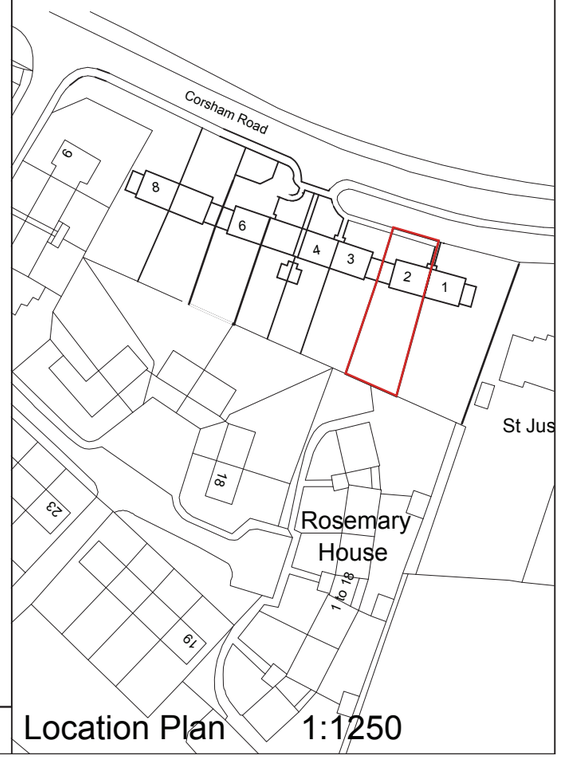

Location Plan 1:1250