Site Plan and Location Map - Apple Tree Removal:

THE OLD RECTORY, EAST KNOYLE

Site Plan:

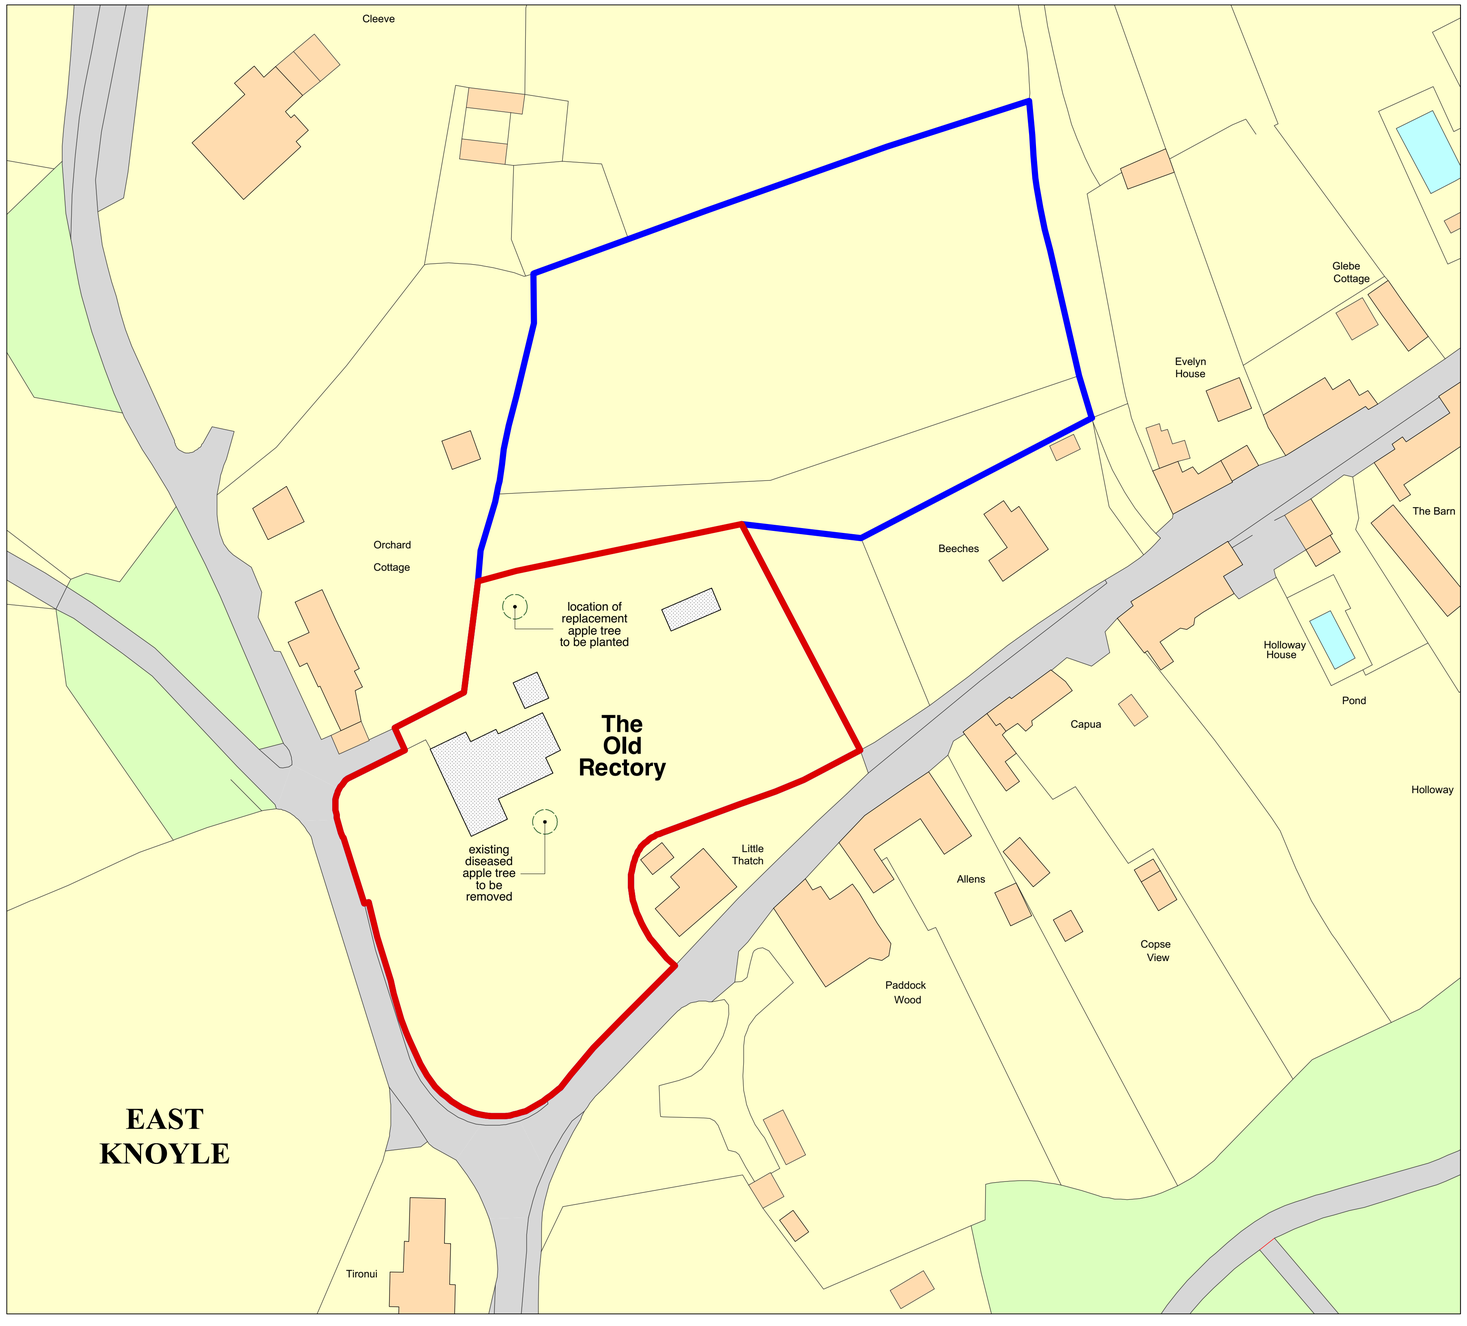

0 25 50 75 M

Scale 1:500 @ A1

Location Map:

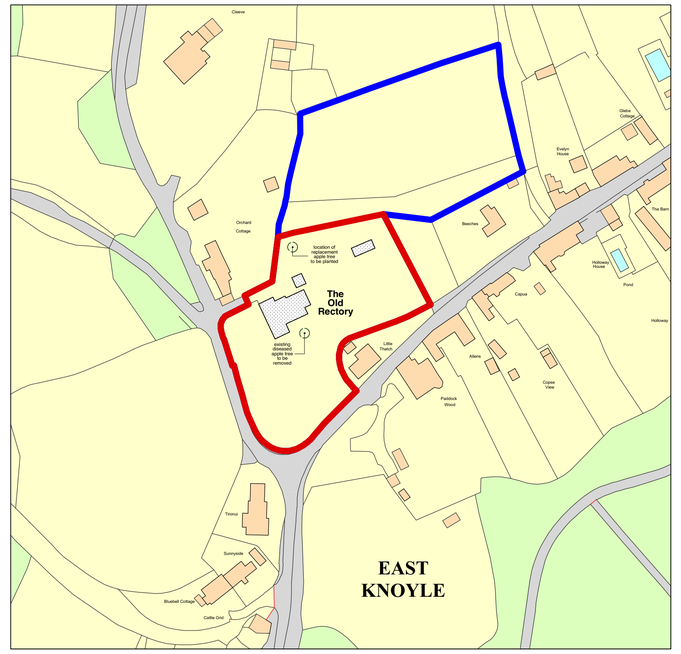

0 50 100 150 M

Scale 1:1250 @ A1

KEY:

= existing building fabric

= proposed building fabric

THESE DRAWINGS ARE FOR PLANNING PURPOSES ONLY
ALL MEASUREMENTS MUST BE CHECKED ON SITE.
THESE DRAWINGS ARE NOT FOR CONSTRUCTION

TFH REEVE

ARCHITECTURAL DESIGN · CONSULTANCY
SURVEYS · RESTORATION
CONSERVATION EXPERTISE

Tel: 01747 828677

DONHEAD MILL
DONHEAD ST ANDREW
SHAFTESBURY
DORSET SP7 9EP

FAX: 01747 829205
e-mail: mail@dalbyreeve.co.uk

CLIENT:	Mr & Mrs P Aitken-Quack	SCALE:	as shown
JOB:	The Old Rectory, East Knoyle, Salisbury, Wiltshire, SP3 6AQ.	DATE:	09/2023
		DRAWN:	
		CHECKED:	TFR
DWG:	Site Plan and Location Map - Tree Removal	DWG Nº:	1507/08