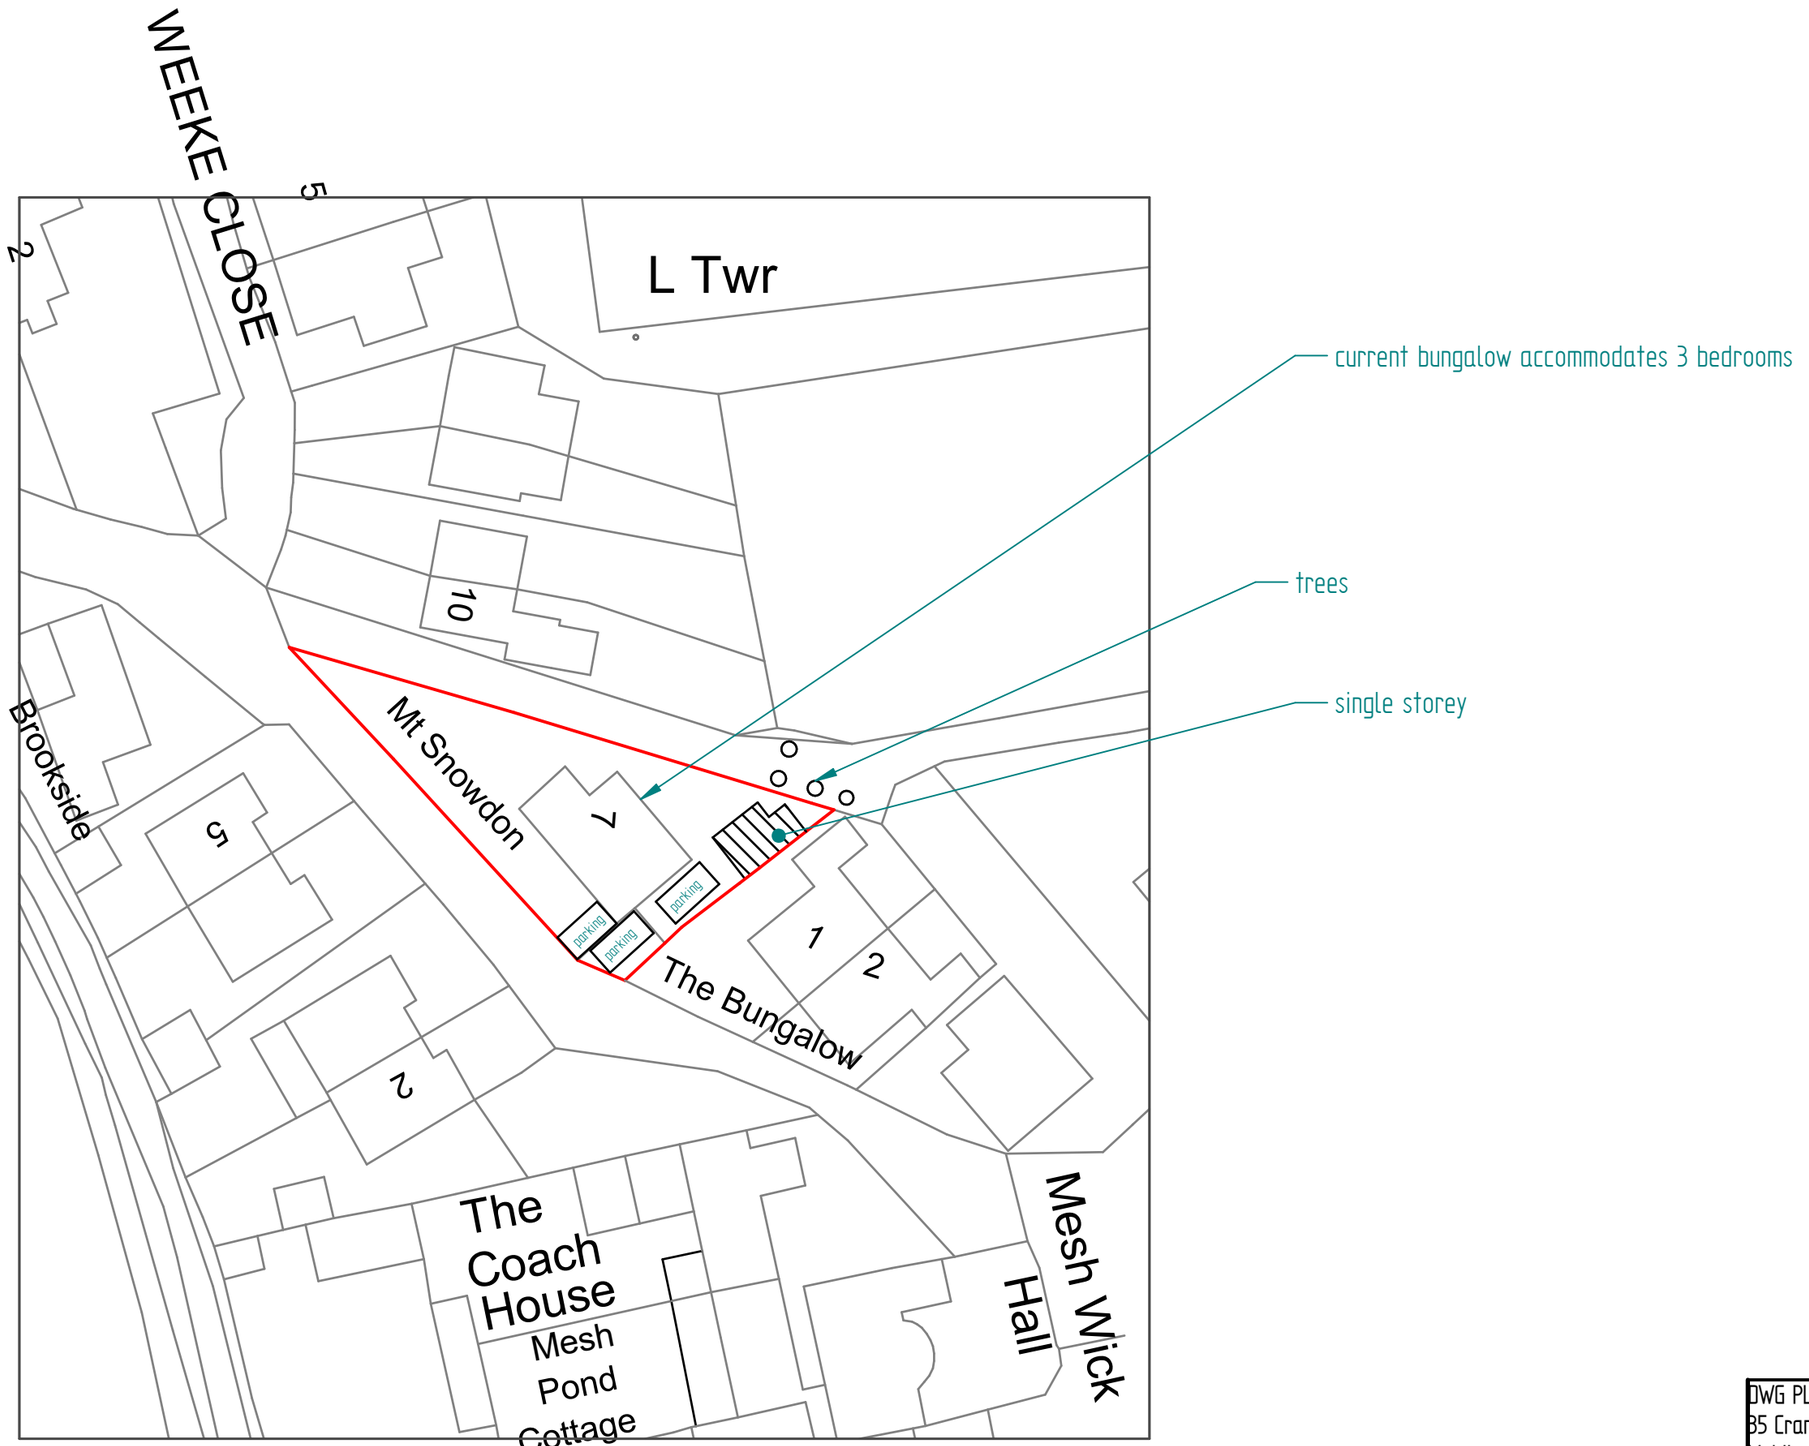

SCALE 1:500 @ A3

0 10 20
metres

N

© Crown copyright 2022 Ordnance Survey 100053143

	NAME	DATE
DRAWN	PRB	21/10/22

UNLESS OTHERWISE SPECIFIED
DIMENSIONS ARE IN MILLIMETERS

DWG PLANS
35 Cranmer Drive, Nursling, Southampton, SO16 0TD
Mobile: 07851229345, Email: info@dwgplans.co.uk

TITLE
Site Plan
Mount Snowdon, Mesh Pond, Downton

SIZE	DWG NO	REV
A3	DWG PLANS 02026	C

CLIENT: Mrs Tracey Shearing

SCALE: 1:500 @ A3 | SHEET 1 of 1