Do not scale except for planning purposes. If in doubt - ASK
All dimensions to be confirmed by site measurement and any discrepancies raised with Architect / Client.
© This drawing and the information therein is the property of the Architect and may not be copied without written permission.

RIBA Chartered Practice

Rev:	Date:	Amendment:

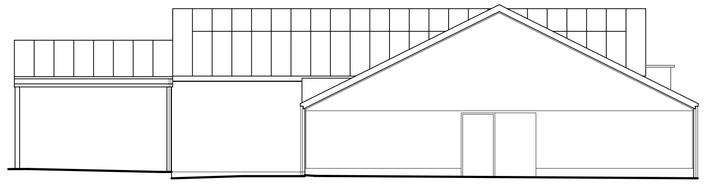

113.0m DATUM

SOUTH (Side) ELEVATION: as existing
1:100

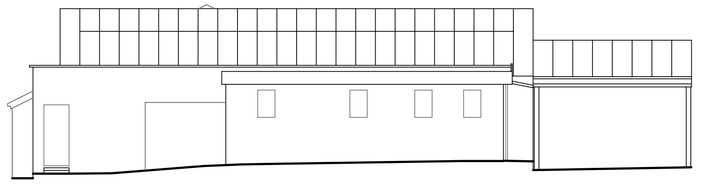

113.0m DATUM

NORTH (Side) ELEVATION: as existing
1:100

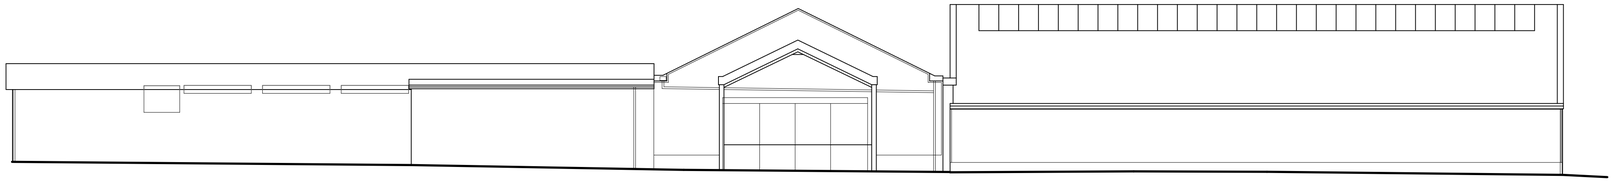

113.0m DATUM

WEST (Front) ELEVATION: as existing
1:100

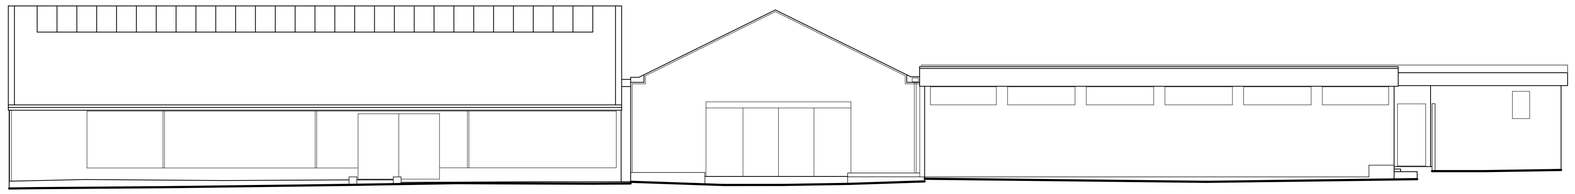

113.0m DATUM

EAST (Rear) ELEVATION: as existing
1:100

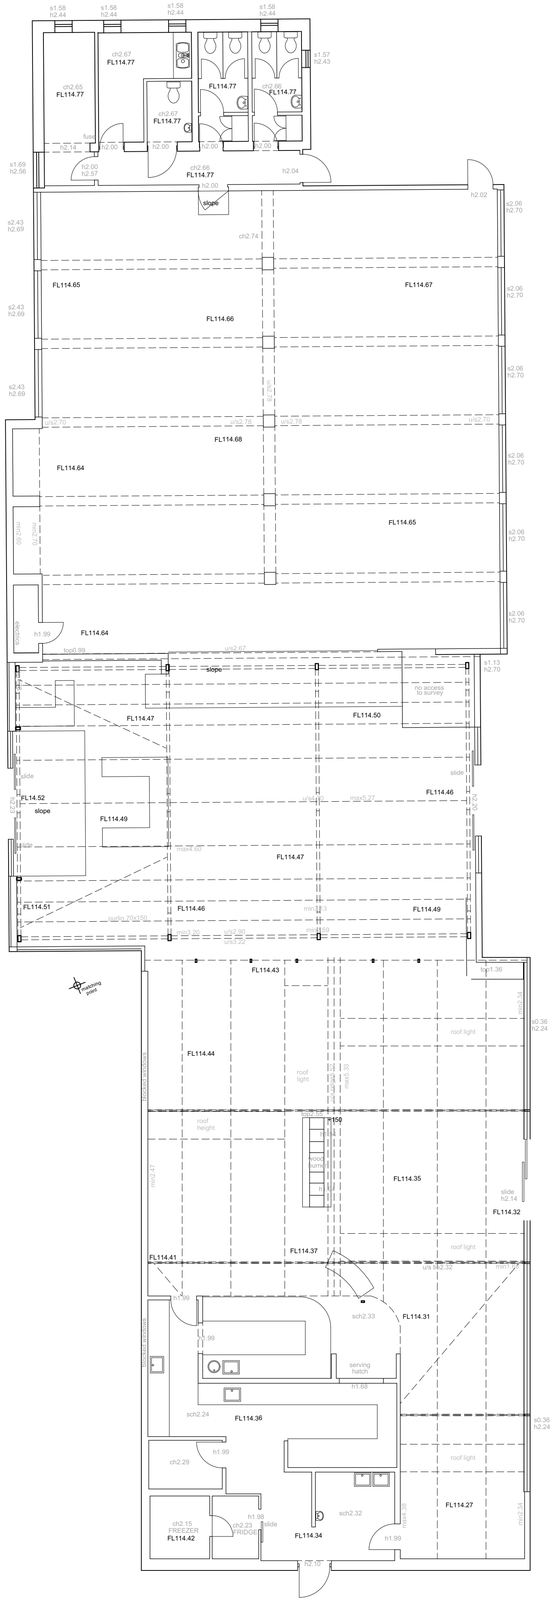

GROUND FLOOR PLAN: as existing
1:100

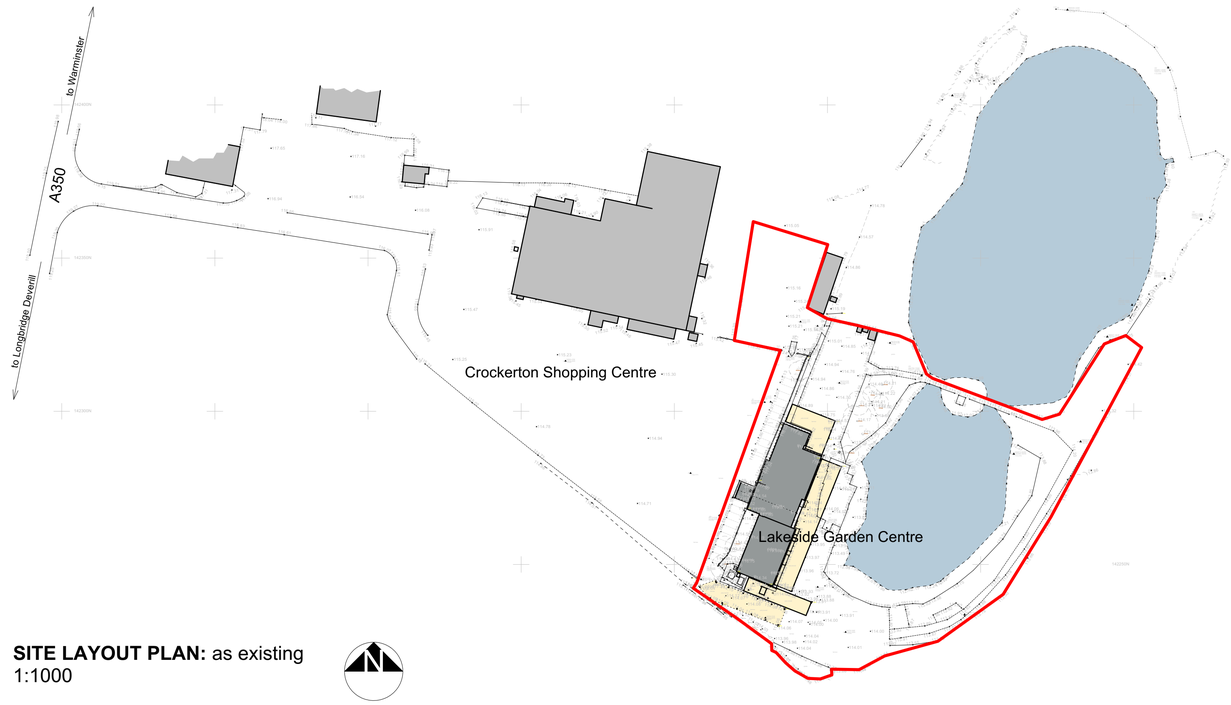

SITE LAYOUT PLAN: as existing
1:1000

0 2 5 10

Project
Proposed Replacement Buildings
Crockerton Shopping Centre
Warminster, BA12 8AP

Client
Lakeside Garden Centre

Drawing:
Plans & Elevations: as existing

Scale:	Date:	Drawn:
1:100/1:1000 @ A1 1:200/1:2000 @ A3	Aug 2022	RMB

Drawing no:	Rev:
PA22-140:01	-

A 8 Westcliff Lee-on-the-Solent Hants PO13 9JS
T 02392 55 66 40
E studio@plumarchitects.co.uk

plm architects