Do not scale except for planning purposes. If in doubt - ASK
All dimensions to be confirmed by site measurement and any discrepancies raised with Architect / Client.
©This drawing and the information therein is the property of the Architect and may not be copied without written permission.

RIBA Chartered Practice

Rev:	Date:	Amendment:
A	30 Mar 2023	Office revision
B	09 Nov 2023	Design evolution



WEST (Front) ELEVATION: as proposed
1:100

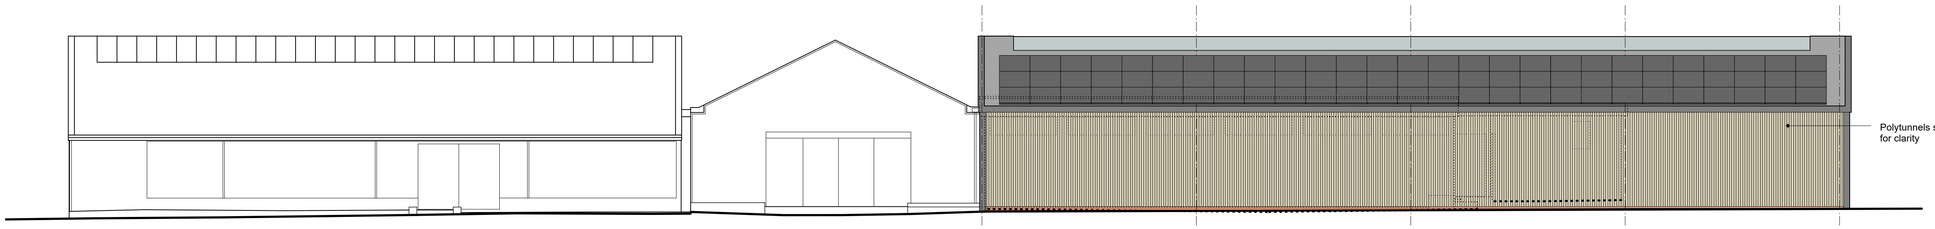

EAST (Rear) ELEVATION: as proposed
1:100

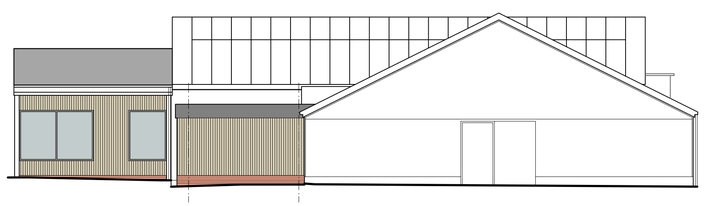

SOUTH (Side) ELEVATION: as proposed
1:100

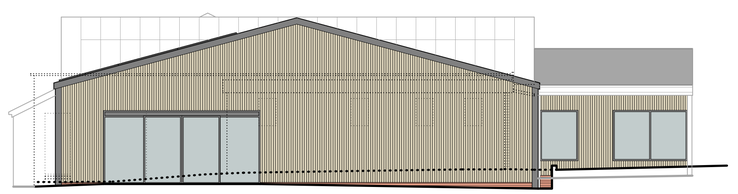

NORTH (Side) ELEVATION: as proposed
1:100

GROUND FLOOR PLAN: as proposed
1:100

0 2 5 10

Materials Schedule:



Vertical Scottish larch in 'board on board configuration with C SIOO:X finish



Kingspan KS1000RW composite roof panel Colour: Merlin Grey RAL 180 40 05



Galvanised steel polytunnels with white fabric covering (to match existing)

Project
Proposed Replacement Buildings
Crockerton Shopping Centre
Warminster, BA12 8AP

Client
Lakeside Garden Centre

Drawing:
Elevations: as proposed

Scale:	Date:	Drawn:
1:100 @ A1 1:200 @ A3	Mar 2023	RMB

Drawing no:	Rev:
PA22-140:05	B

8 Westcliff Lee-on-the-Solent Hants PO13 9JS
02392 55 66 40
studio@plumarchitects.co.uk

plm architects