
NOTES:
All dimensions must be checked on site and not scaled from this drawing.



NORTH ELEVATION 1:100




EAST ELEVATION 1:100

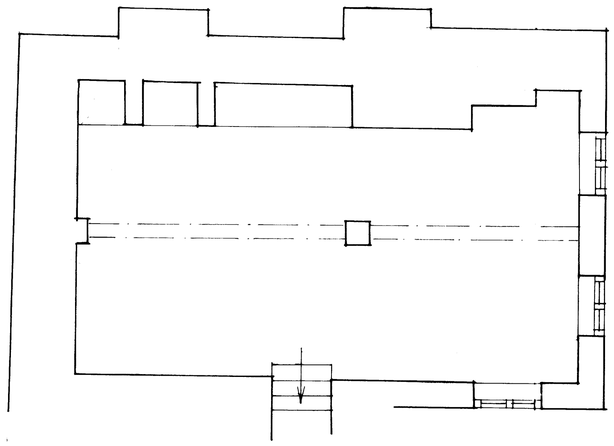

CELLAR 1:50


0 1 2 3 4 5m

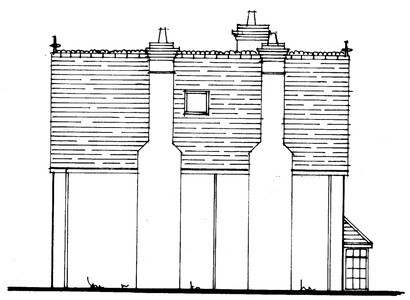

WEST ELEVATION 1:100



SOUTH ELEVATION 1:100

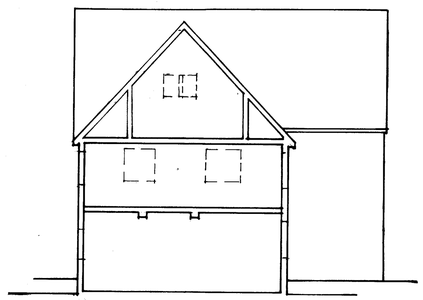

SECTION A A 1:100

A	NOV. 23	REMOVE SKYLIGHT
	Date	Revisions

© copyright

David Cutler BSc M.R.A.C M.R.I.C.S
Cutler Associates
First Floor
33 Salisbury Street
Fordingbridge
SP6 1AB
01725 512256
info@cutlerassociates.co.uk

Client
MR & MRS CUMMINE

Job Title
EASTERTON MANOR
HIGH ST
EASTERTON
WILTSHIRE
SN10 4NX

Drawing Title
PLAN / SECTION / ELEVATIONS AS PROPOSED

Scale AS SHOWN

Date MAY 2023 | Drawn by DJC

Drg. No. MBN OC/6A | Rev.

XEROCAD

594 x 841mm A1