
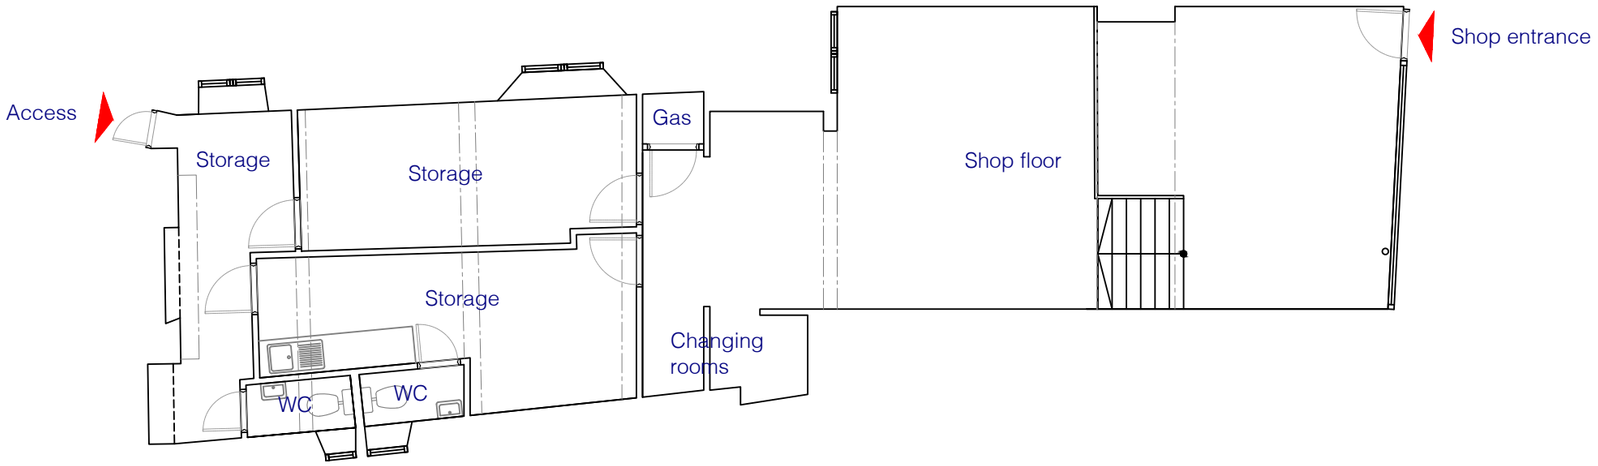


Existing

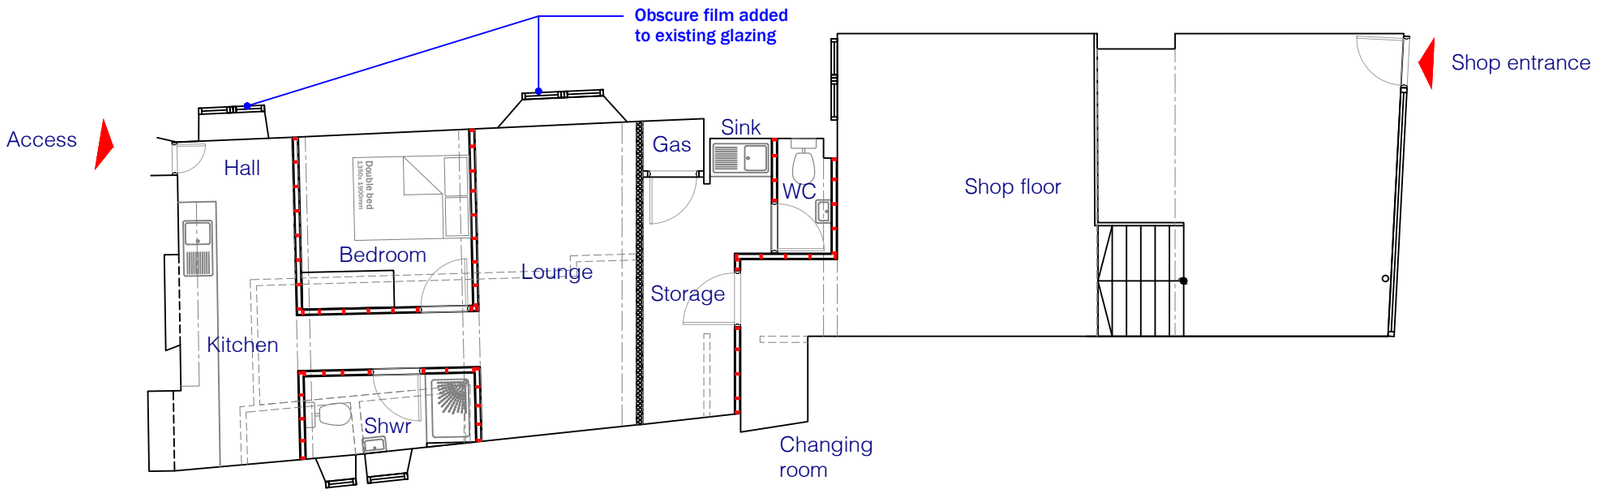

Proposed

Key:

New stud partition walls

Walls to be removed

A Drawing updated 25.09.23

©THE CONTENTS OF THIS DRAWING REMAIN THE SOLE PROPERTY OF READE ASSOCIATES AND MUST NOT BE COPIED OR REPRODUCED WITHOUT PRIOR PERMISSION.

Reade Associates
ARCHITECTURAL CONSULTANTS
info@readeassociates.co.uk 07840 751750

project
16 High St,
Warminster
Wiltshire
BA12 9AE

Ground floor layouts

status
PLANNING

date
Apr '23

drawn
DAR

scale
1:100@A3

drg no.
0078.04a

0m 2 4 6 8 10