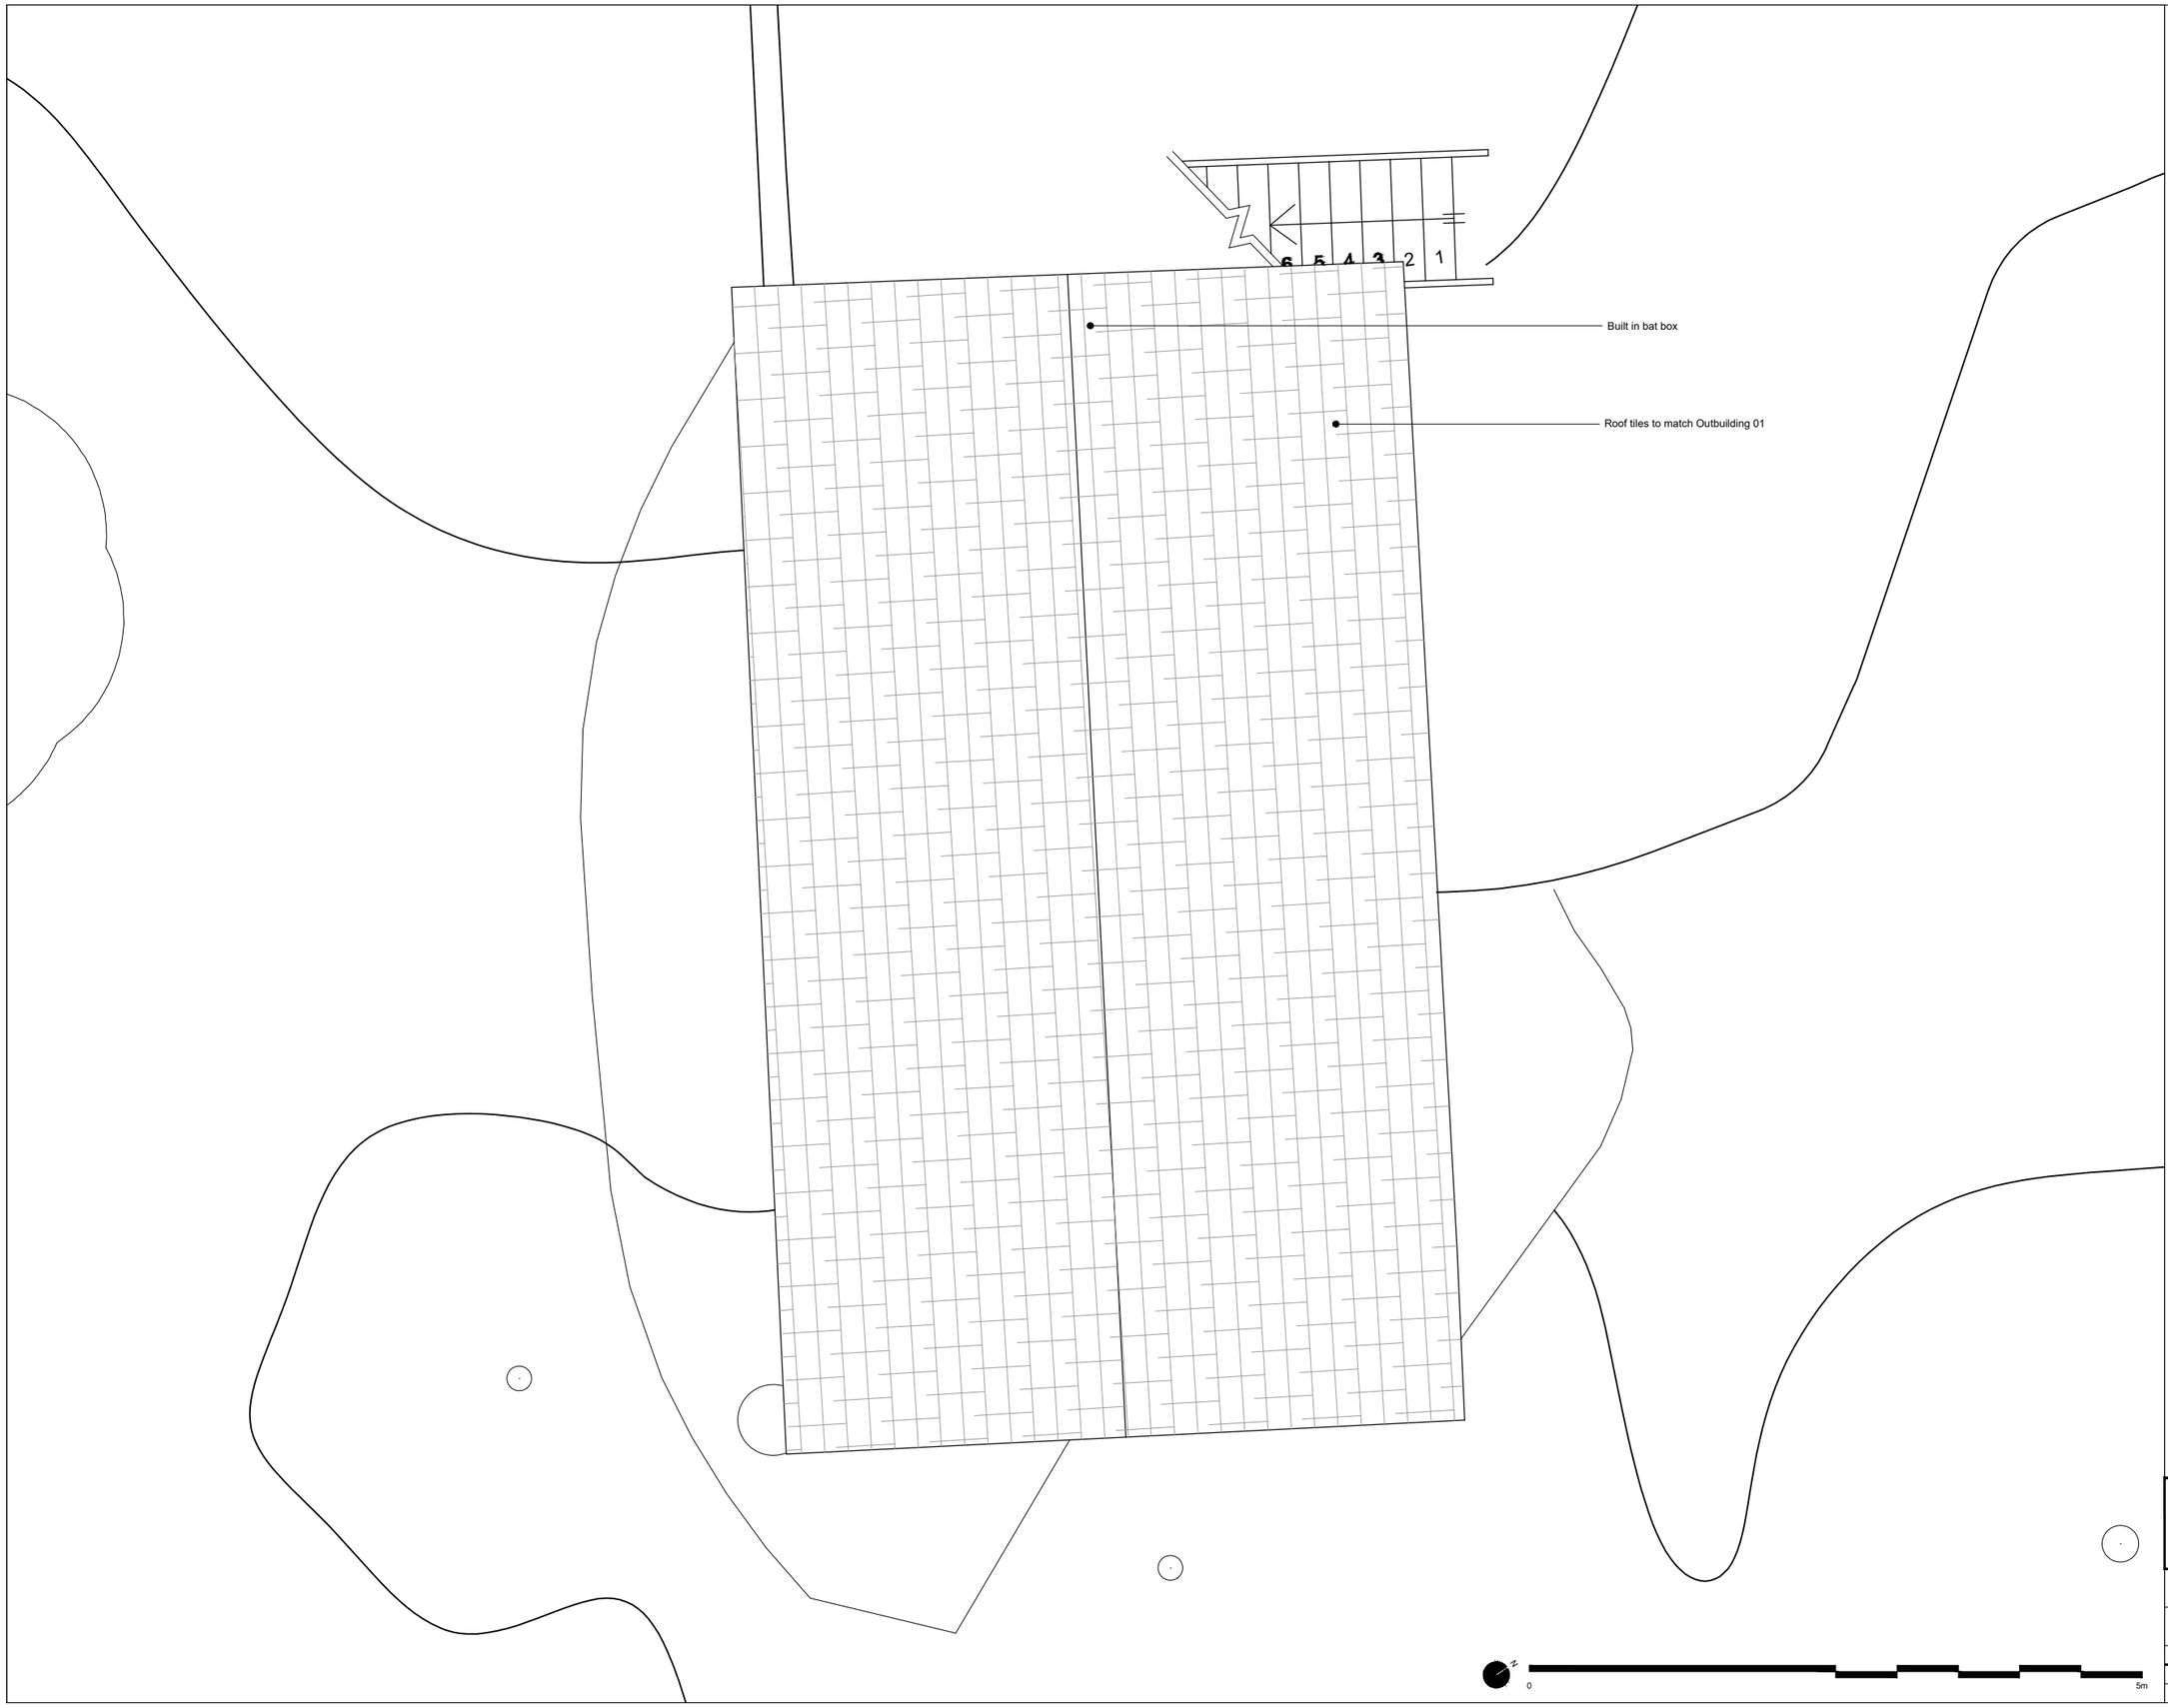

© ARCHITECT'S COPYRIGHT RETAINED

GENERAL NOTES

1 All dimensions to be checked on site.
2 Use figured dimensions only. Queries to be directed to the Architect.
3 Refer to Structural Engineer's drawings for details relating to structure
4 Any discrepancies between the Architect's drawings and those by any other party to be reported immediately.
5 All drawings are **not** for construction unless explicitly marked for this purpose.

GENERAL NOTES ON MATERIALS

Materials to comply with appropriate British Standards or Agrement Certificate stamped and independently certified or otherwise to show their suitability. Materials should be in accordance with BS8000 series of documents and other accepted good practice (e.g. Quality assured to ISO9000).

rev		amendment
A	12.01.23	PLANNING ISSUE

ra.
16 Iliffe Yard
London
SE17 3QA
w ra-l.com

job title
OLD MANOR COTTAGE
LITTLE BEDWYN

drawing title
PROPOSED ROOF PLAN
OUTBUILDING 2

status	PLANNING	drawing no.	revision
scale	1:50 @A3 1:25 @A1	169	A
job no.	A105		