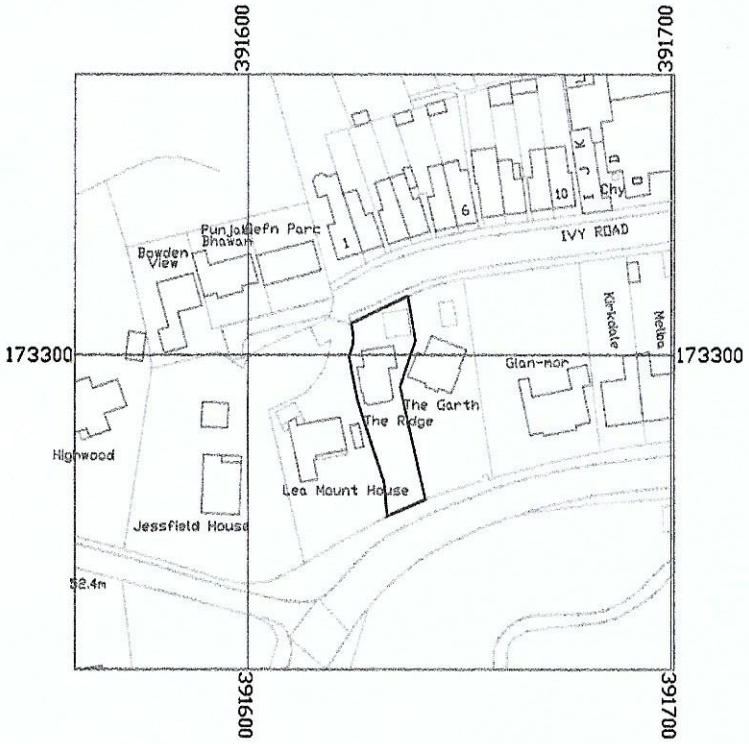

Supplied by Streetwise Maps
www.streetwise.net
License Number: 100047474

0 12.5 25 50 75 125m
1:1250

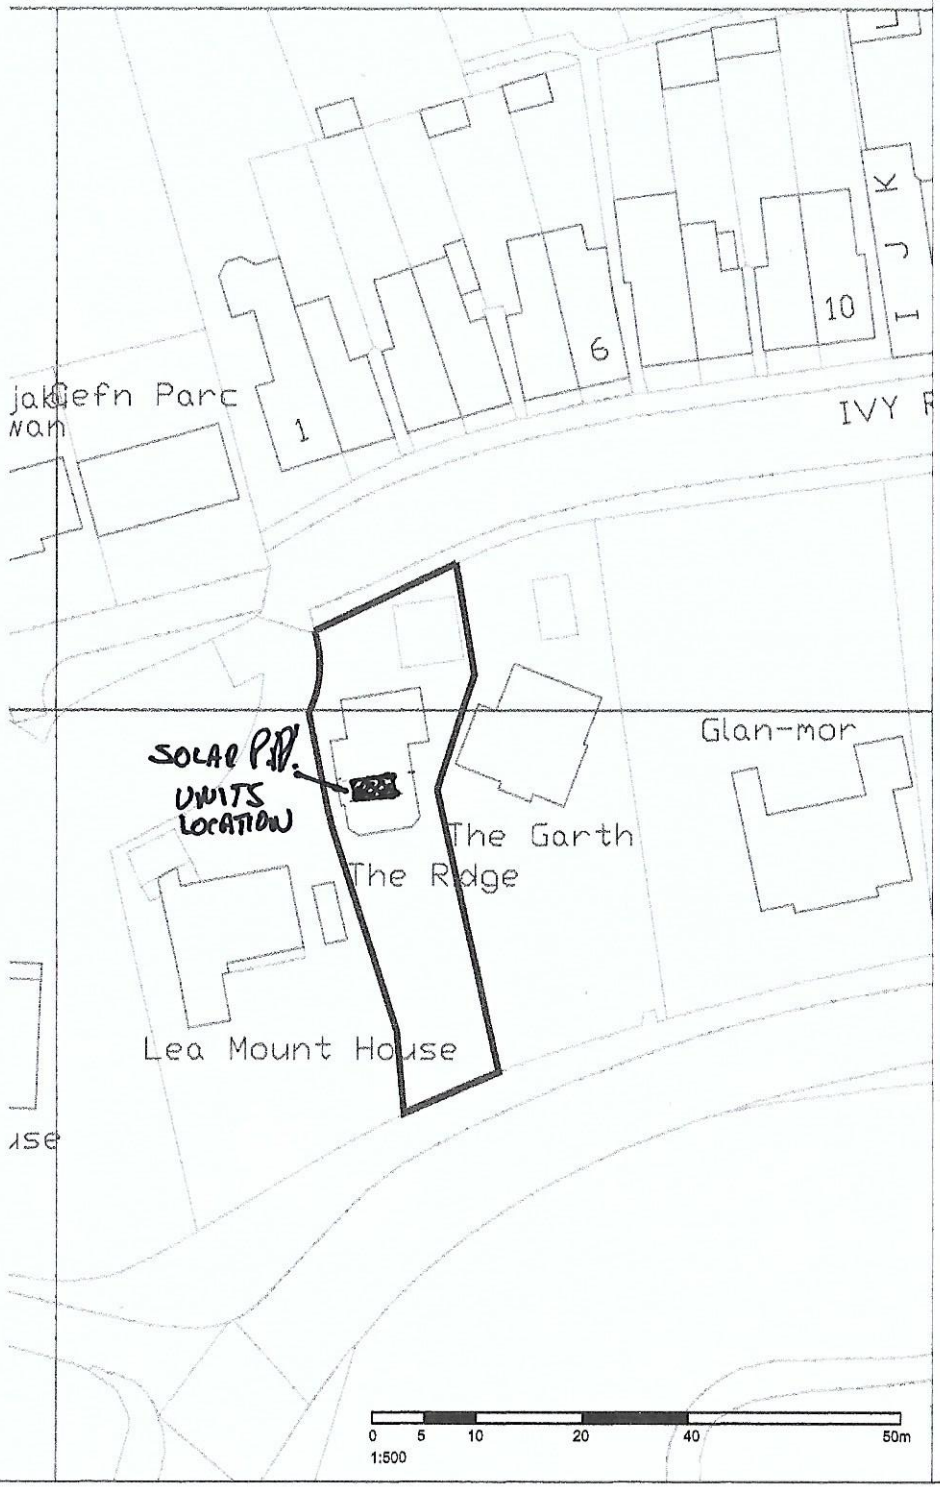

0 5 10 20 40 50m
1:500

North

SOLAR P.V. PANEL INSTALLATION

Project
Proposed Development at
The Ridge
Ivy Road
Chippenham - SN15 1HG

Client
Bruce and Sarah Edwards

Drawing Title
Existing Location and Site Plan