
EXTENSIONS AND ALTERATIONS TO CROSSWAYS, PARK LANE, CHERHILL, WILTS SN11 8XN.

Block Plans 1 : 250


Existing Layout

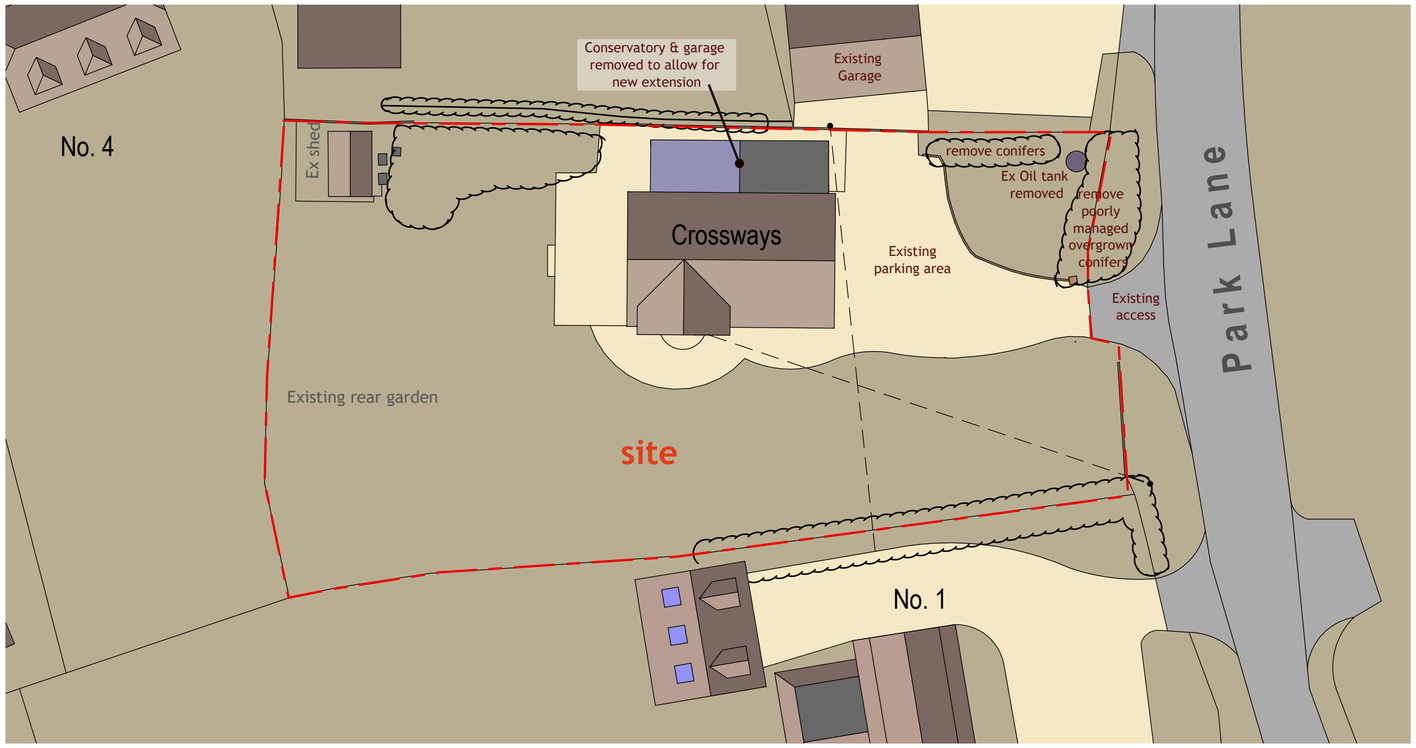

0 2.5m 5m 7.5m 10m 15m


Scale Bar (A2 print out = 1 : 2 5 0 scale).

Proposed Layout

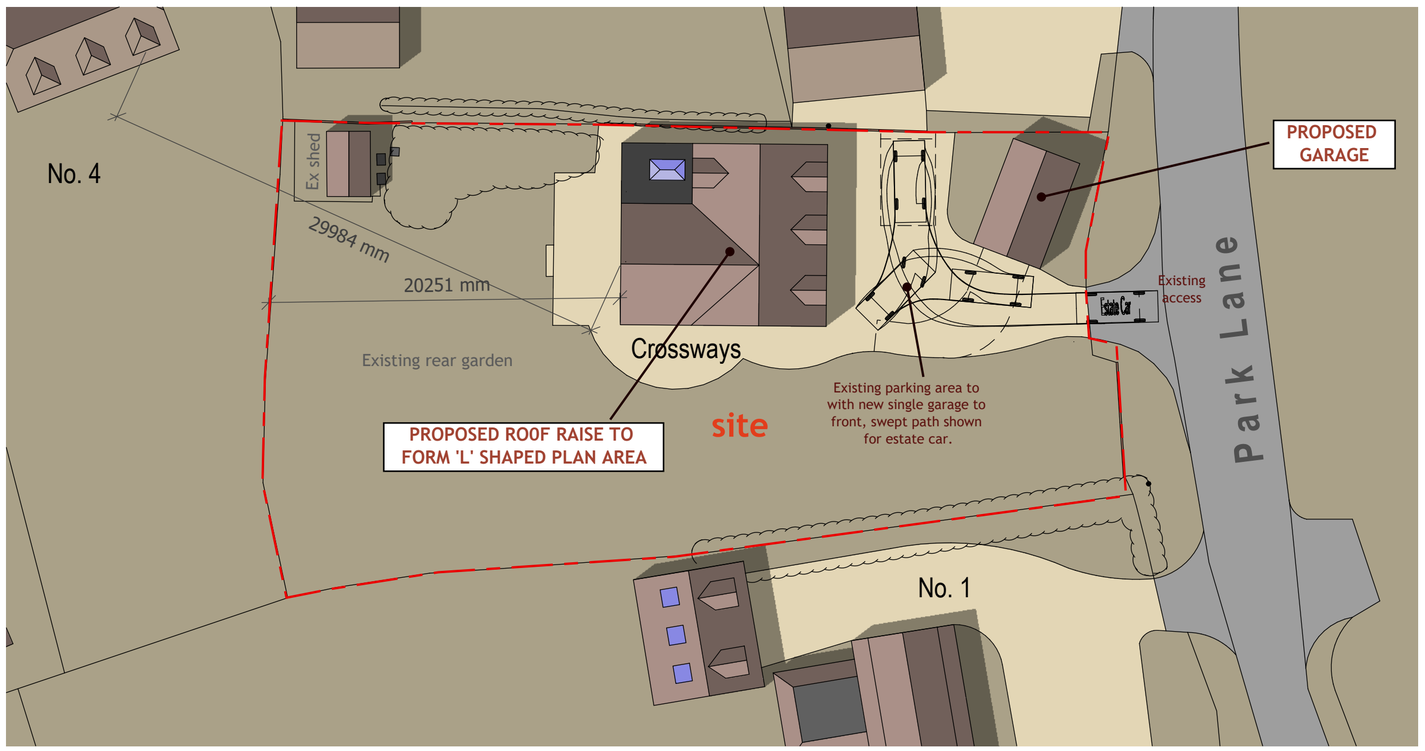

0 2.5m 5m 7.5m 10m 15m

Scale Bar (A2 print out = 1 : 2 5 0 scale).

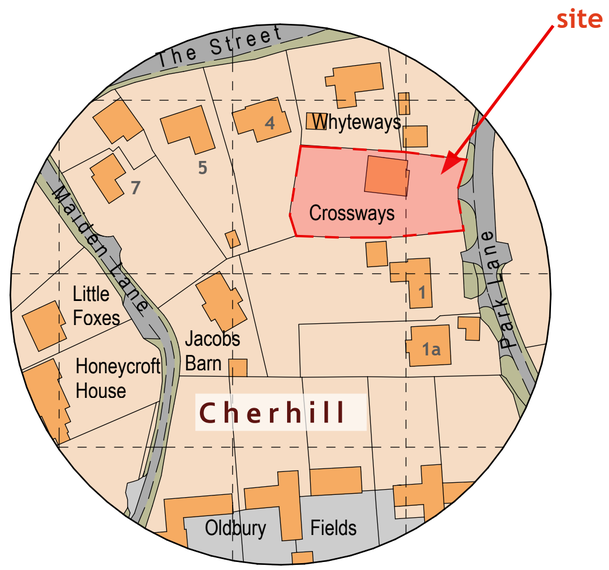

Location Plan

1 : 1250

NORTH

CHARLES MANNING
ARCHITECTURAL & PLANNING CONSULTANT
OFFICE 129, 8 THE BRIDGE, CHIPPENHAM, WILTS SN15 1EX
TEL: 01249 652218 mob: 079 09228408 email: mail@charlesmanning.co.uk.

PROJECT: EXTENSIONS AND ALTERATIONS TO CROSSWAYS, PARK LANE, CHERHILL, WILTS SN11 8XN.

DRAWING No:- 1010/ CAM / 2023/ 4 REV DATE: OCT 2023

SCALES:- BLOCK PLAN 1:250 LOCATION 1: 1250

CHARLES MANNING, this drawing/design is COPYRIGHT and cannot be copied orused in anyway for the above project or similar ventures, by any means without the express permission of Charles Manning. Always use written measurements in preference to scaling. if in doubt ask,report any discrepancies & always use the latest approved plans by Local Authority.Consult on any design changes to the project, so amendents can be made