

PROPOSED DETACHED GARAGETO CROSSWAYS, PARK LANE, CHERHILL, WILTS SN11 8XN.

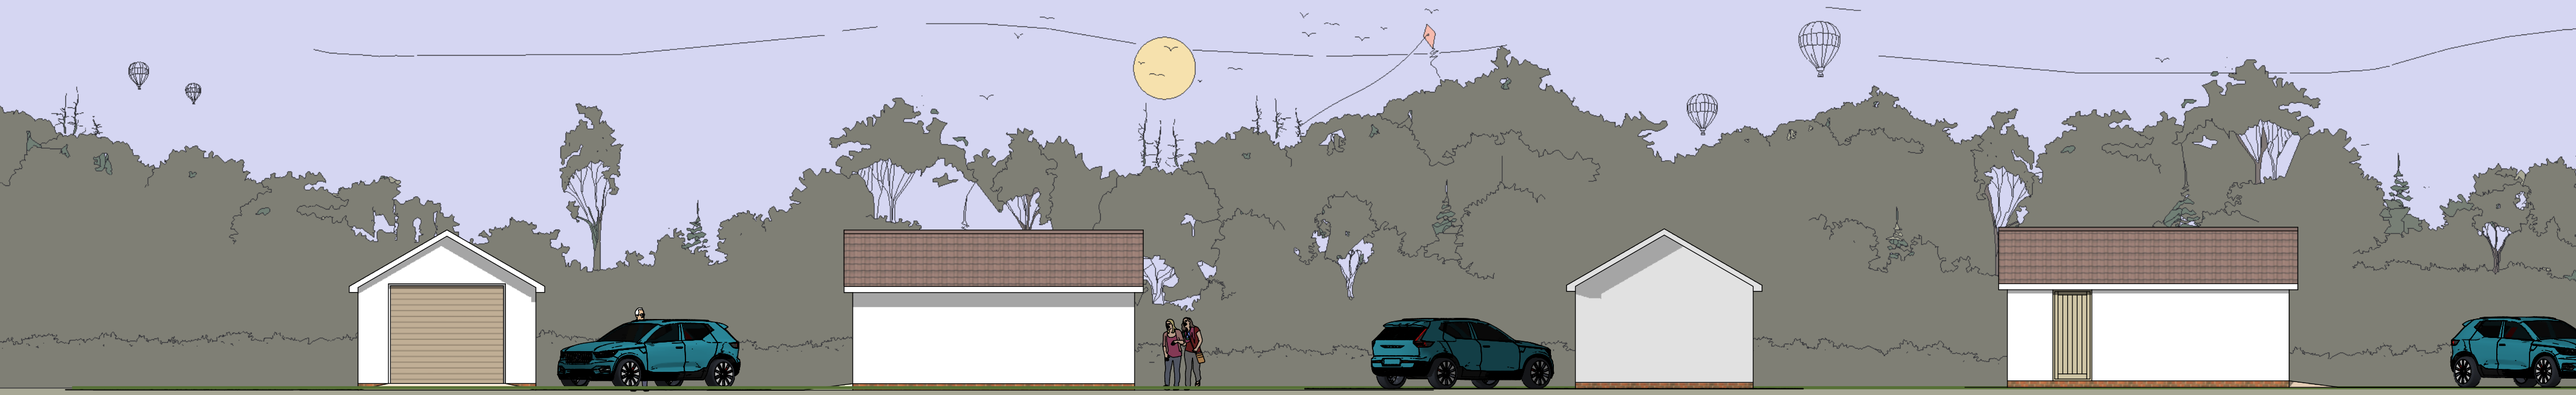


S.W. Elevation 1:100 | S. E. Elevation 1:100 | N.E. Elevation 1:100 | N. W. Elevation 1:100

Scale Bar (A2 print out = 1:100 scale).

0 1m 2m 3m 4m 5m 6m 10m

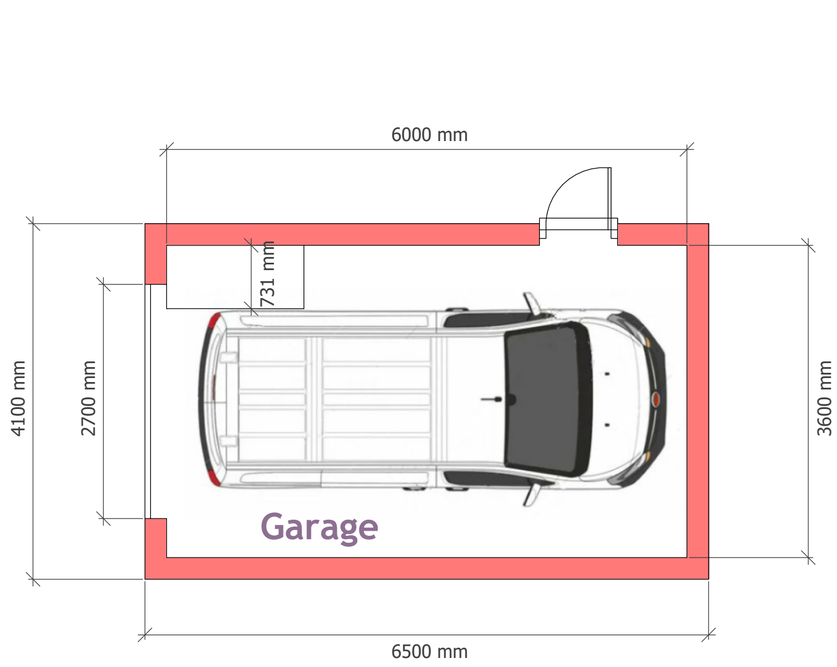


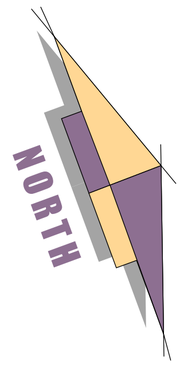

Floor Plan 1:50

0 1m 2m 3m 5m

Scale Bar (A2 print out = 1:50 scale).

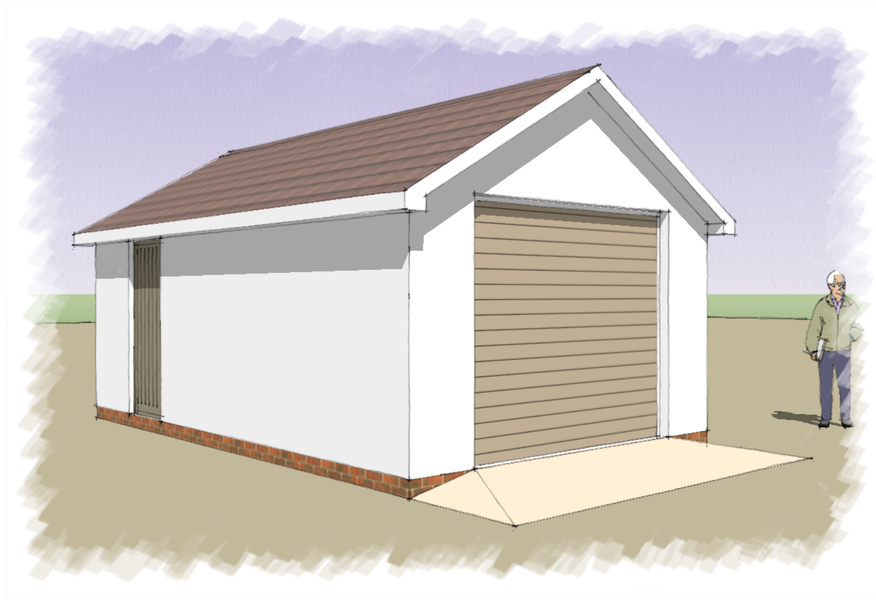

3d Artist Illustration

Materials to be used:

Roof: Redland double Roman concrete roof tiles in Breckland brown, approx. 225mm overhang to eaves and gable barges with white pvc fascias and soffits, black pvc half round gutters and downpipes.

Walls: All elevations in block and render as shown.

Access/ parking: Drive / turning area and parking as existing with minor changes to turning and layout within site, see block plan for details.

CHARLES MANNING
ARCHITECTURAL & PLANNING CONSULTANT
OFFICE 129, THE CITADEL, BATH ROAD, CHIPPENHAM, WILTS SN15 2AB.
TEL: 01249 652218 mob: 07976738504 email: mail@charlesmanning.co.uk.

DRAWING No:- 1010/ CAM / 2023/ 3

DATE :- November 2023 REV:

SCALES :-plan 1:50 elevs 1:100

PROJECT: EXTENSIONS AND ALTERATIONS TO CROSSWAYS, PARK LANE, CHERHILL, WILTS SN11 8XN.

CHARLES MANNING, this drawing/design is COPYRIGHT and cannot be copied orused in anyway for the above project or similar ventures, by any means without the express permission of Charles Manning. Always use written measurements in preference to scaling, if in doubt ask,report any discrepancies & always use the latest approved plans by Local Authority.Consult on any design changes to the project, so amendents can be made.