


1
P110

PROPOSED NORTH EAST ELEVATION

scale 1:100

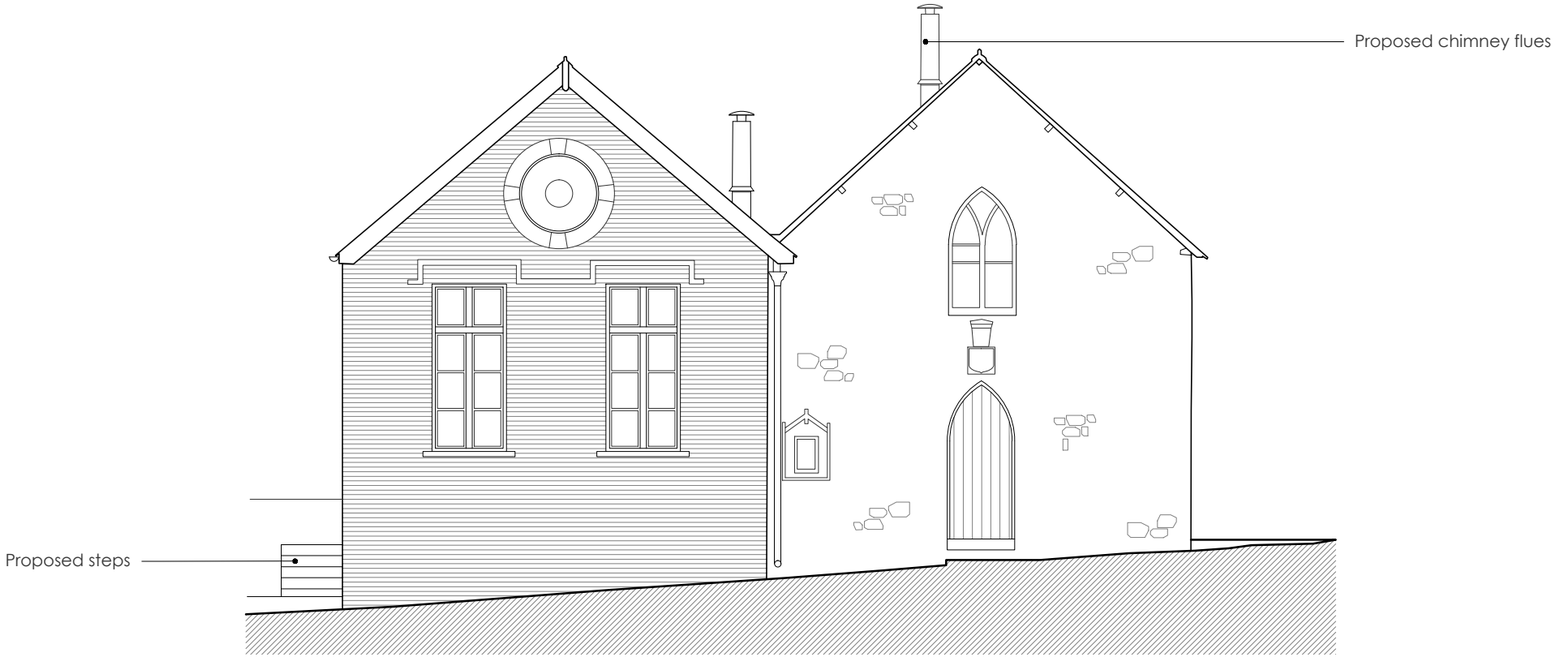


2
P110

PROPOSED NORTH WEST ELEVATION

scale 1:100

## NOTES

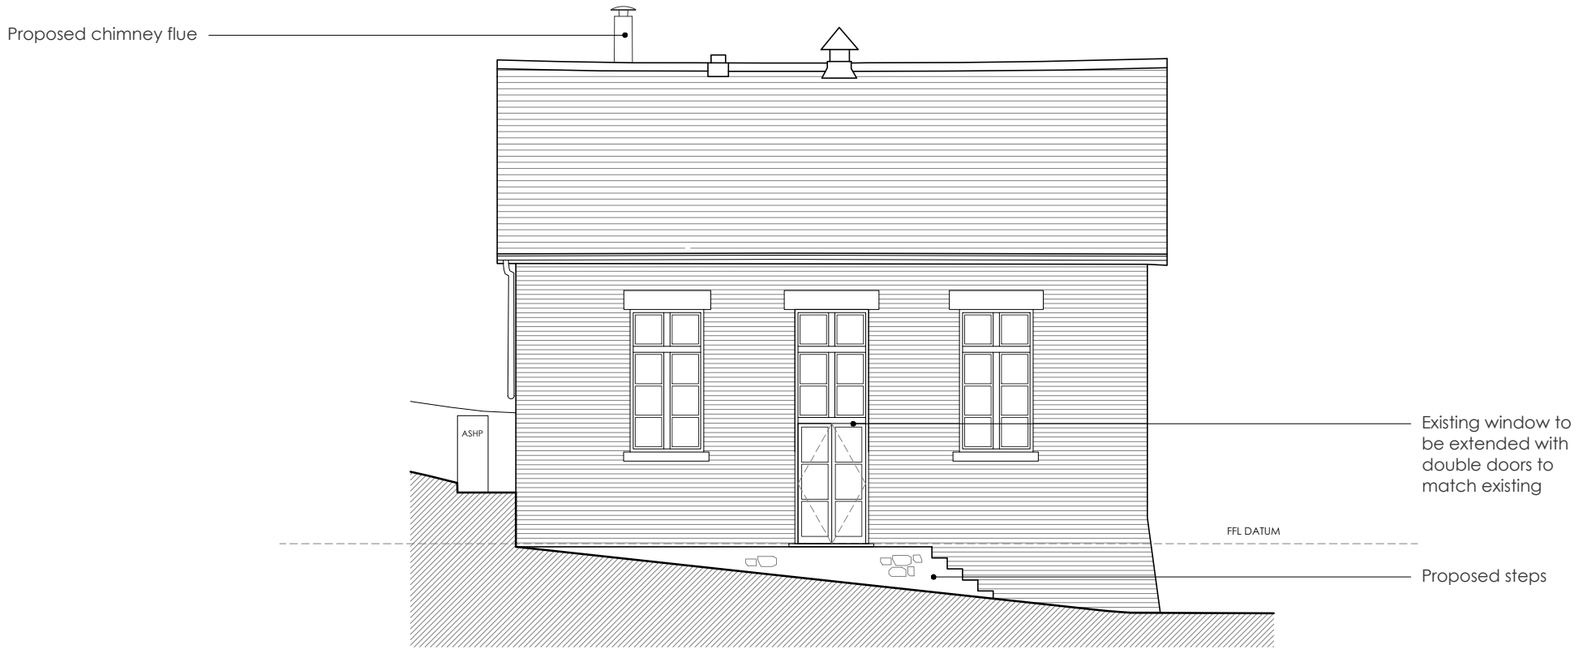THIS DRAWING IS THE COPYRIGHT OF THE ARCHITECTS AND MAY NOT BE REPRODUCED WITHOUT PERMISSION

THE CONTRACTOR IS RESPONSIBLE FOR CHECKING DIMENSIONS, TOLERANCES AND REFERENCE. ANY DISCREPENCIES TO BE CHECKED WITH THE ARCHITECT BEFORE PROCEEDING WITH THE WORKS

WHERE AN ITEM IS COVERED BY DRAWINGS TO DIFFERENT SCALES, THE LARGER SCALE DRAWING IS TO BE WORKED TO

SCALE FOR PLANNING PURPOSES ONLY, FIGURED DIMENSIONS TO BE WORKED TO AT ALL TIMES

ALL WORK AND MATERIALS TO BE IN ACCORDANCE WITH THE BUILDING REGULATIONSAND TO COMPLY WITH THE RELEVANT CODES OF PRACTICE AND BRITISH STANDARDS

PLEASE NOTE THE INFORMATION IS BASED UPON THE INDEPENDANT SURVEY INFORMATION PROVIDED. THE CONTRACTOR IS TO REPORT ANY DISCREPANCIES BETWEEN THE DRAWINGS AND THE SITE CONFIGURATIONS.

0 1 2 3 4 5m

| DETAILS | DATE | REVISION |
|---|---|---|
| PLANNING STATUS UPDATED | 23.11.02 | A |

PLANNING

BOWERCHALKE CHAPEL

PROPOSED NORTH-EAST AND NORTH-WEST ELEVATIONS

| date | client |
|---|---|
| SEPT 2023 | Mr & Mrs Clover |

| scale | drawing no. | revision |
|---|---|---|
| 1 : 100 @ A3 | 23 / 810 / P110 | A |

rba
20 MILFORD STREET
SALISBURY SP1 2AP
01722 324 835
richmondbellarchitects.com
RICHMOND BELL ARCHITECTS LTD