
© The copyright of this drawing remains with Pro Vision and may not be reproduced in any form without prior written consent. May contain public sector information licensed under the Open Government Licence v3.0.

The plan shown here is for the purpose of supporting a planning application only. Only scale from this drawing for the purposes of determining a planning application. Do not scale from this drawing for construction purposes.

Any discrepancies between this and any other consultant's drawings should be reported to Pro Vision immediately.

Whilst reasonable endeavours have been made to ensure the accuracy of the application boundary, in the production of this plan, there may be some discrepancy between the OS data, Topographical Data and Land Title data.

Ordnance Survey © Crown Copyright 2023. All rights reserved. Licence number 100022432

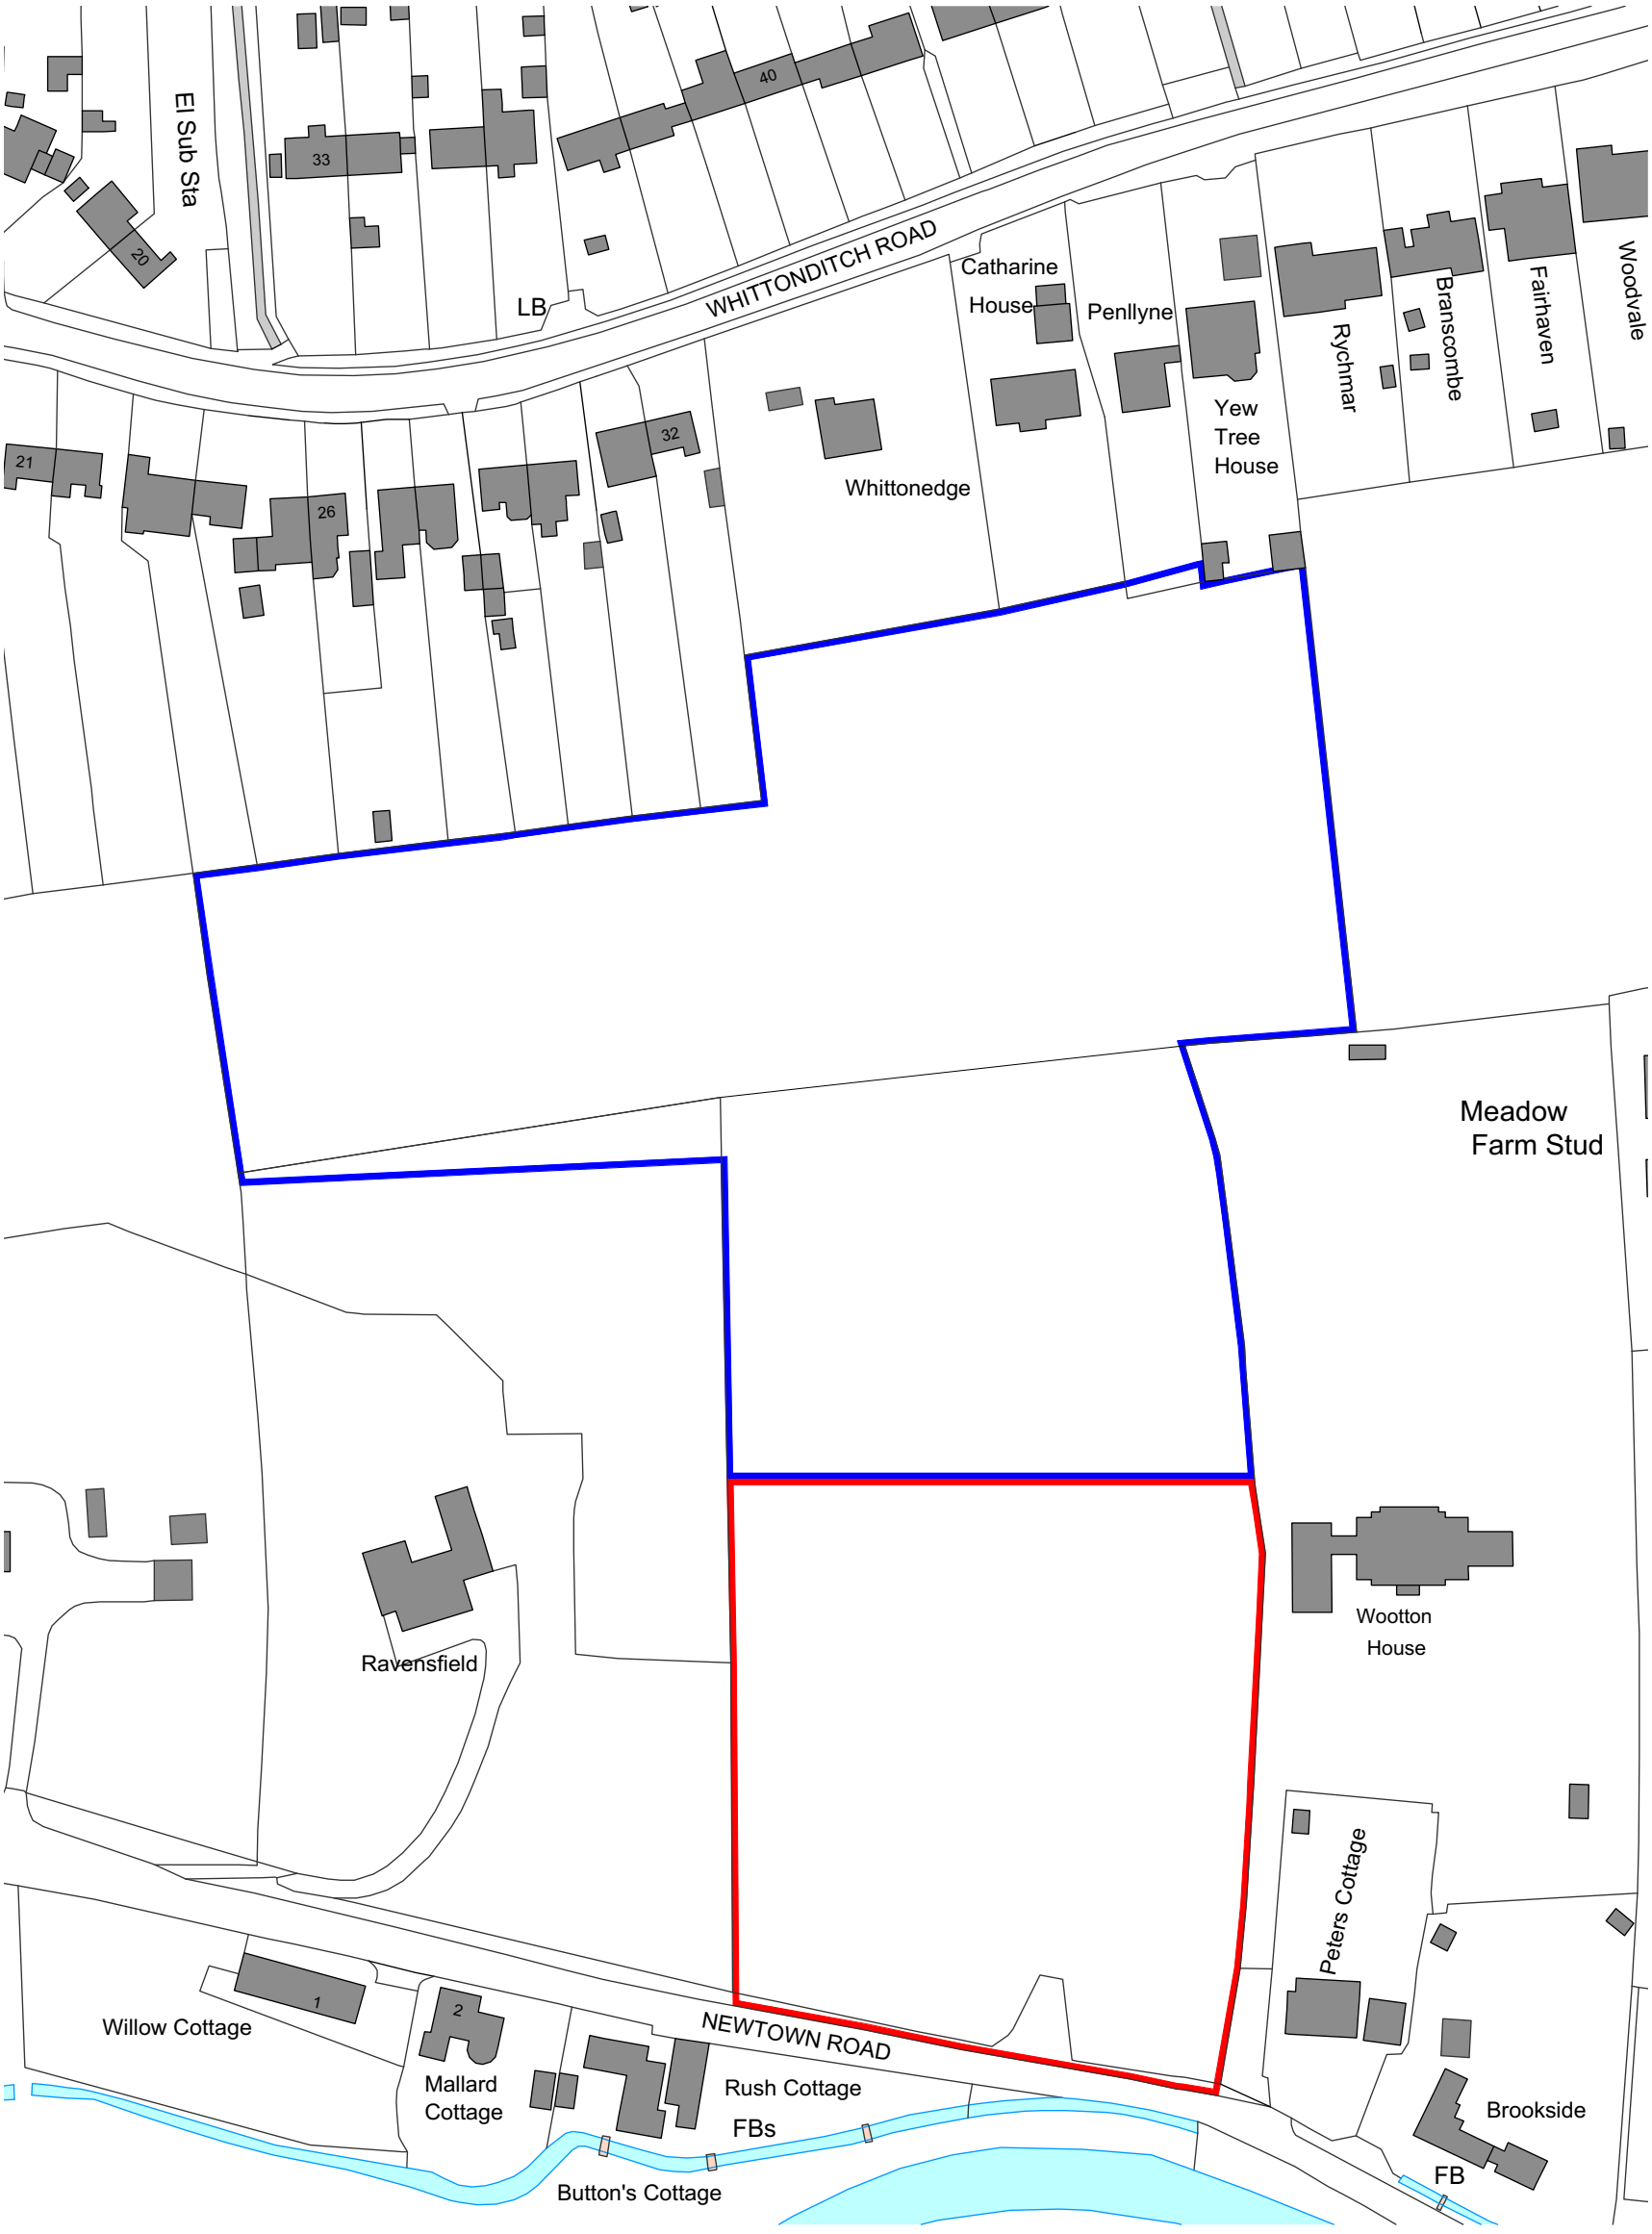

Key: Application Site: 0.96 Ha

Other land within applicant's ownership

0 25 50 M
1:1250

ISSUE	DATE	DESCRIPTION	DRAWN	CHECKED
v1	20.10.23	First issue	LL	IW
v2	08.11.23	Amendments to title block info	IW	RD

CLIENT:	**Messrs Gorringe, Bennet and Marks**	
PROJECT:	**Newtown Road, Ramsbury**	
DRAWING:	**Site Location Plan**	**1:1250**
NUMBER:	**51478-XX-P1-01**	**A3**
ISSUE:	**v2**	**08.11.23**

PRO VISION
PLANNING | ARCHITECTURE | URBAN DESIGN | ECOLOGY
www.pro-vision.co.uk