



SECTION THRO' EXISTING STONE WALL 1:5

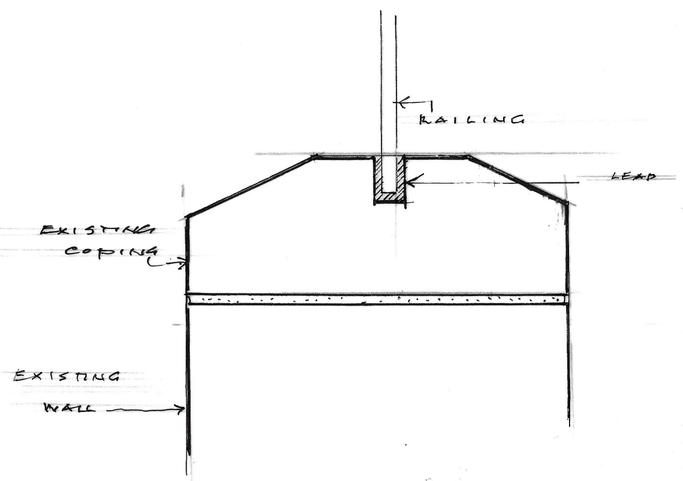


CROSS SECTION THRO' COPING STONE 1:20

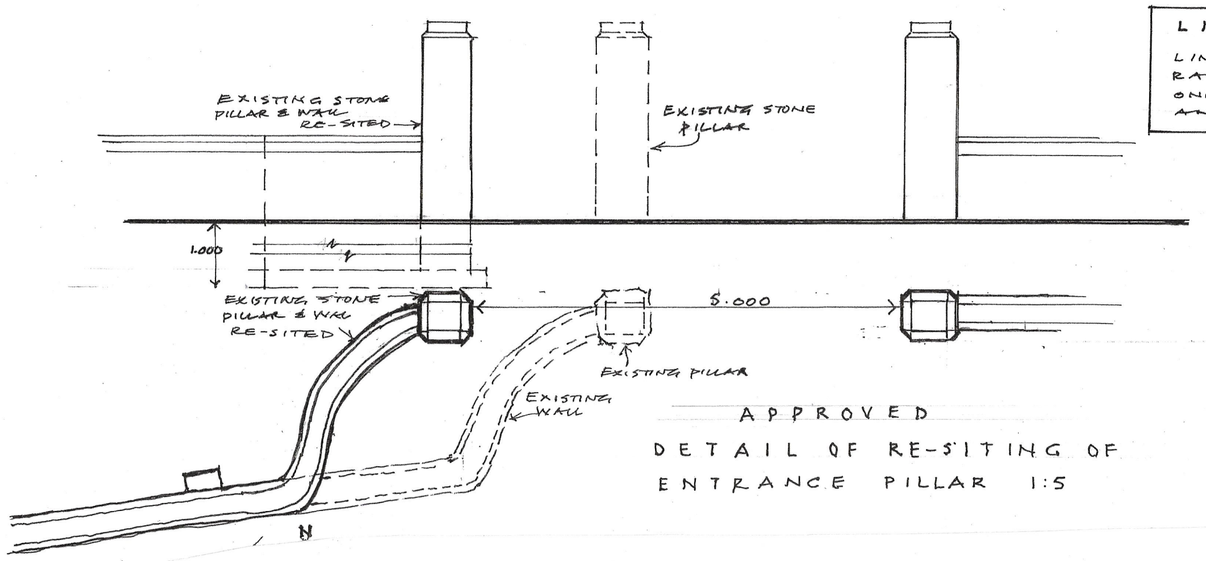


APPROVED DETAIL OF RE-SITING OF ENTRANCE PILLAR 1:5

LIME MORTAR


LIME MORTAR TO BE MIXED IN RATIO OF TWELVE PARTS BATH STONE DUST ONE PART WHITE PORTLAND CEMENT AND THREE PARTS LIME.

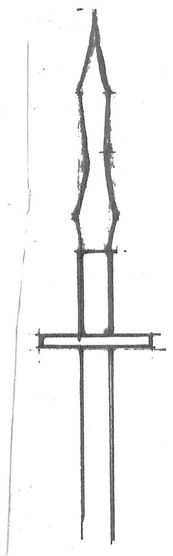

1:2 DETAIL OF RAILING

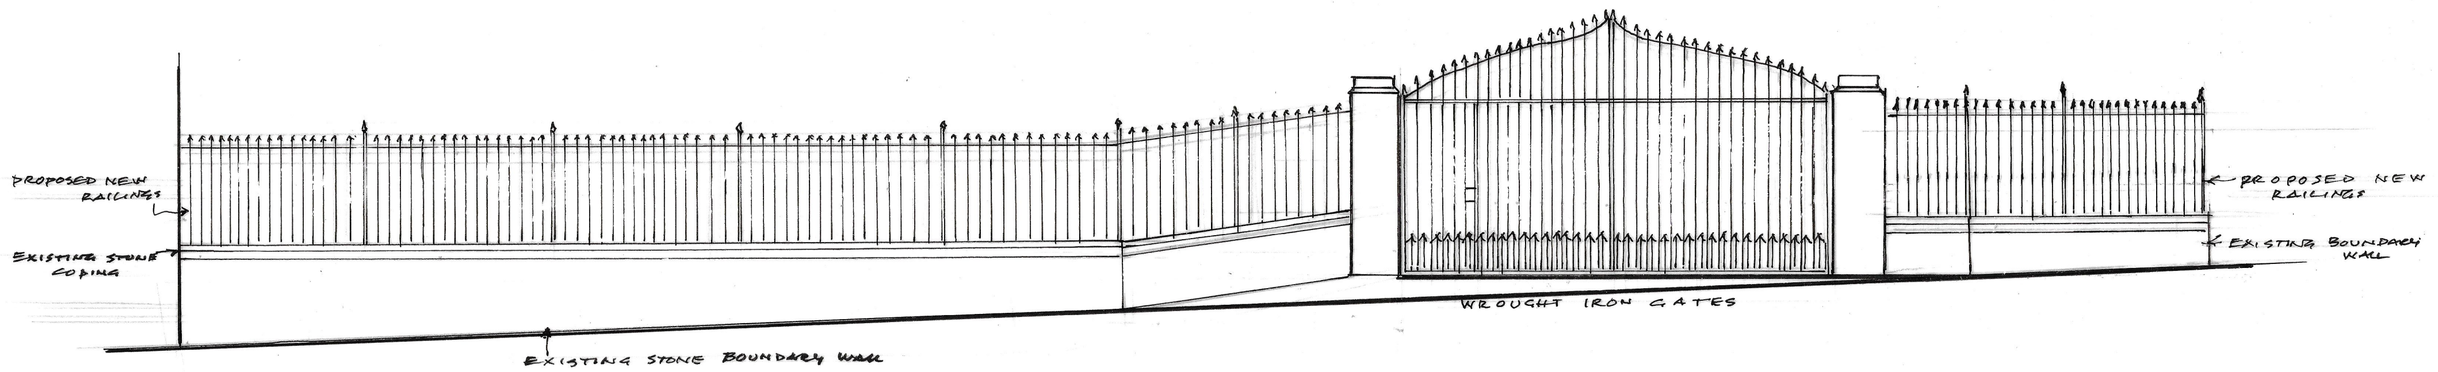

PROPOSED ELEVAION FROM CHURCH STREET 1:50

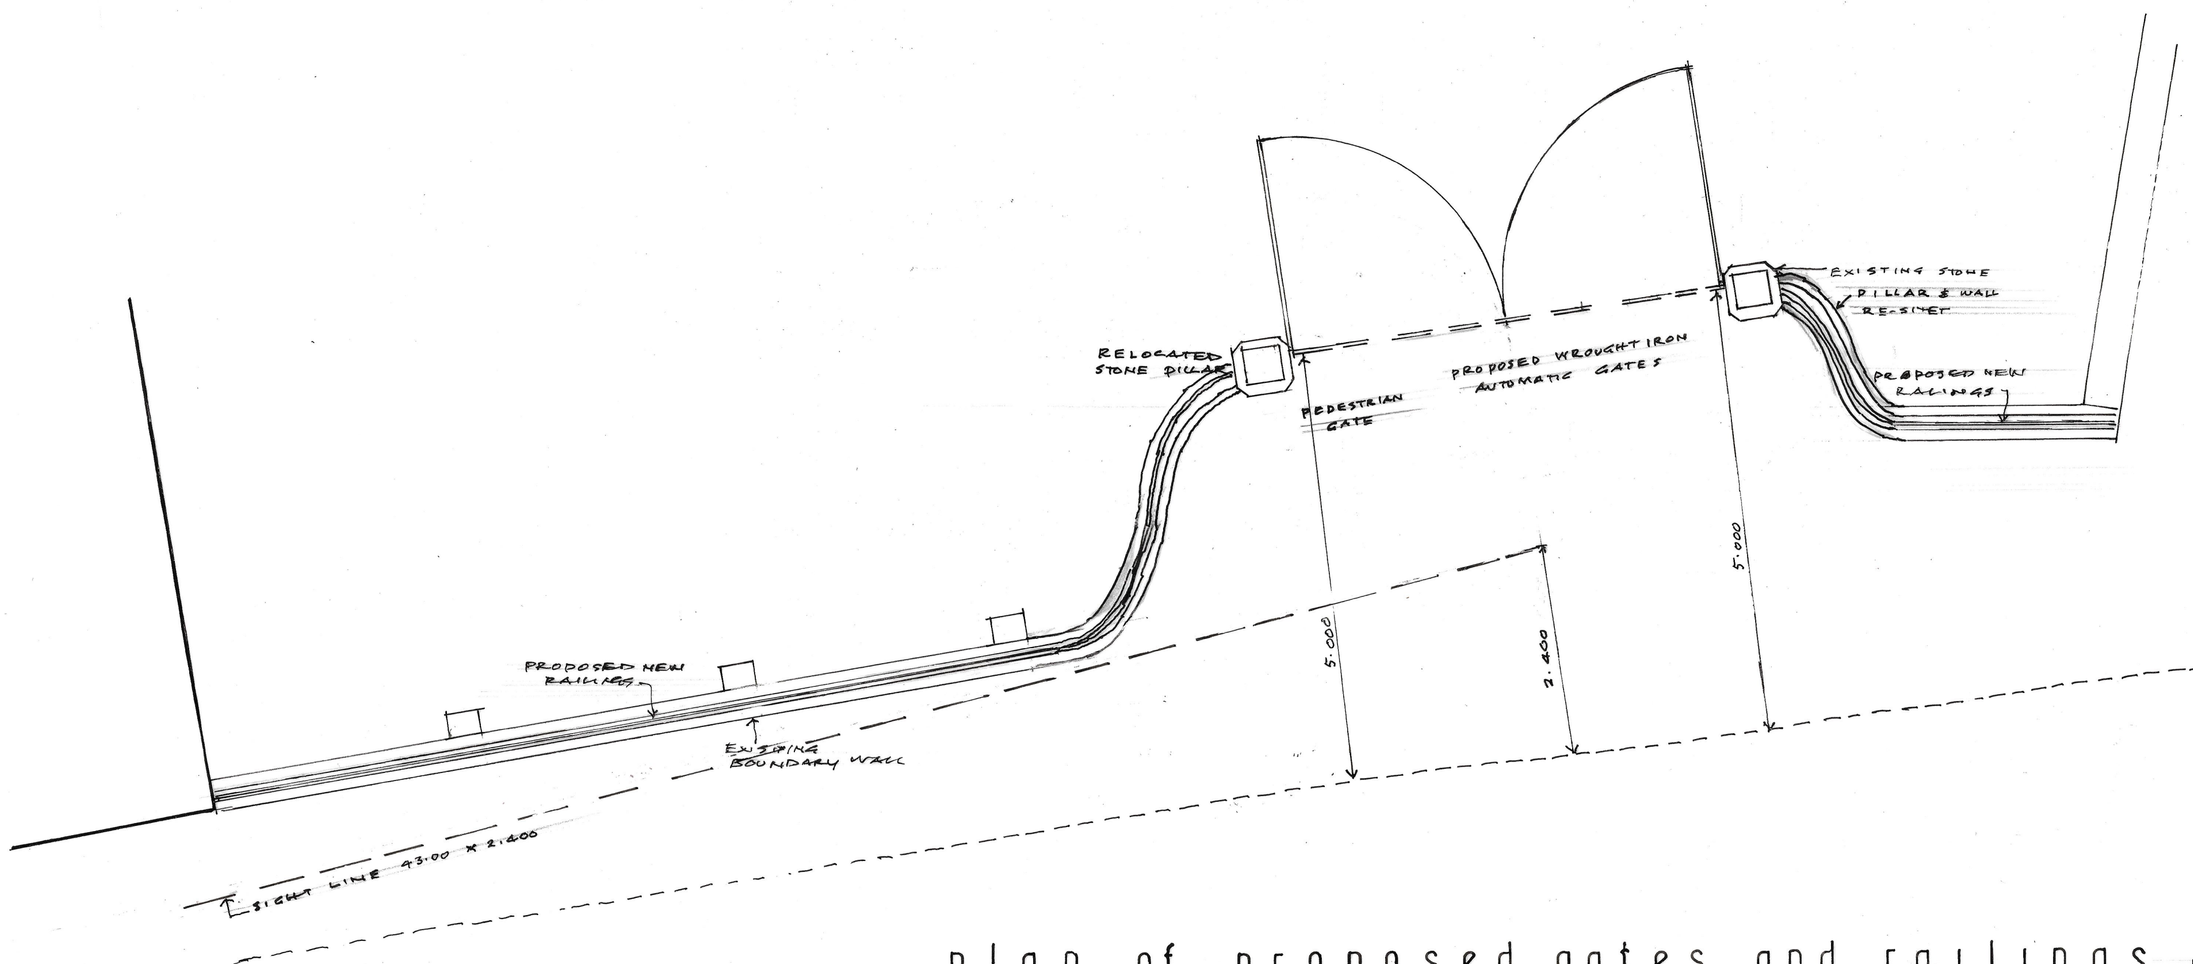

plan of proposed gates and railings 1:50

DRAWING NUMBER 8015/17029/B
SCALE: 1:50 + 1:5
DATE 18.1.2025
DRAWN D-BS.

REVISIONS

UNITED CHURCH TROWBRIDGE – proposed gates and railings

F.W. BERESFORD-SMITH & PARTNERS
CHARTERED ARCHITECTS
THE CHASE, 30 HIGH BANNERDOWN
BATHEASTON BATH BA17JZ