




NORTH WEST ELEVATION

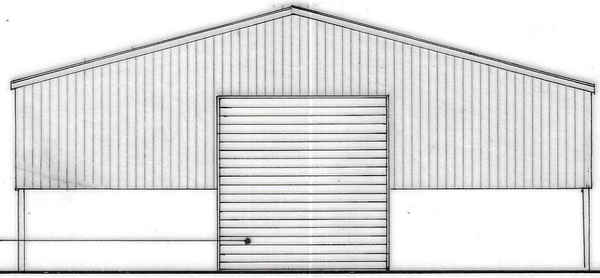


NORTH EAST ELEVATION

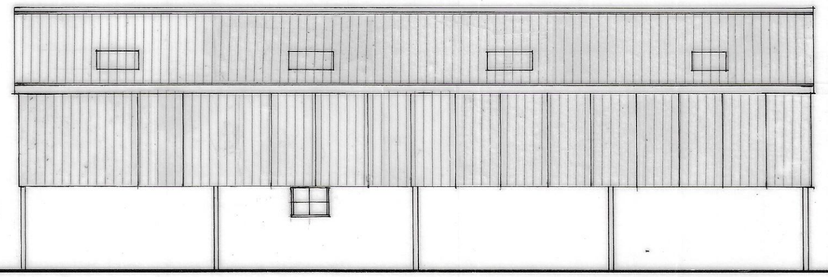


SOUTH EAST ELEVATION

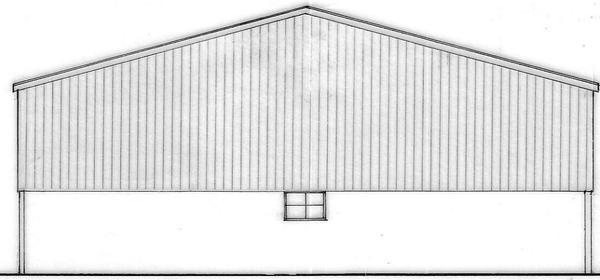

SOUTH WEST ELEVATION

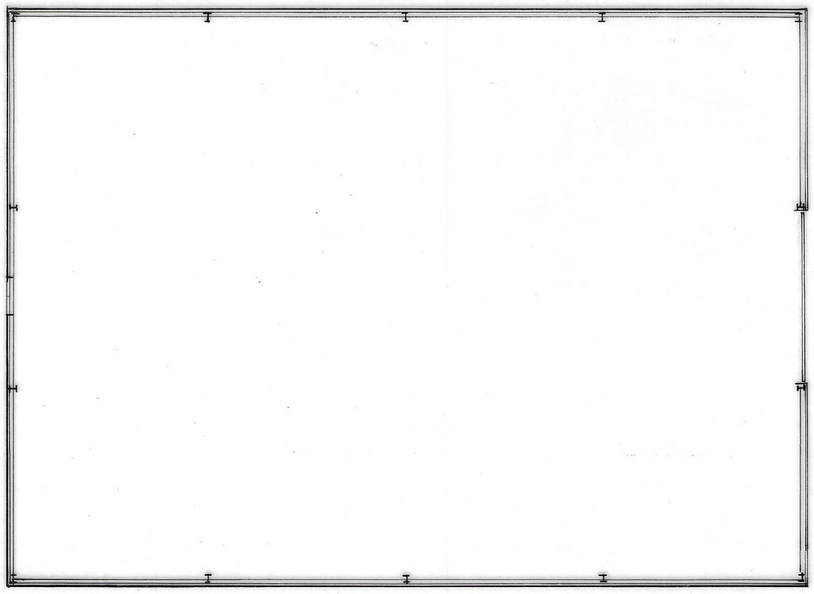

FLOOR PLAN

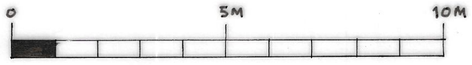

NOTES

REVISIONS

rev	date	

CLIENT

GWE. CANDY & SONS

PROJECT

WOOLLEY PARK FARM
BRADFORD on AVON
WILTSHIRE
BA15 1TT

DRAWING

FORMER WORKSHOP
BARN 'L'
AS EXISTING

The Old Ride
Bath Road
Bradford on Avon
Wiltshire
Tel 01225 865220
Fax 01225 866086

ASHLEY DESIGN ASSOCIATES

SCALE 1:100
DATE OCTOBER 2023
DRAWN RMS
CHECKED

DRAWING NUMBER

2224-23H-07

REVISIONS

All rights described in Chapter IV of the Copyright,Designs and Patents Act 1988 has been generally asserted, © 2022 Ashley Design Associates.Contractors must check all dimensions on site.Only figured dimensions are to be worked from.Discrepancies are to be reported immediately before proceeding.