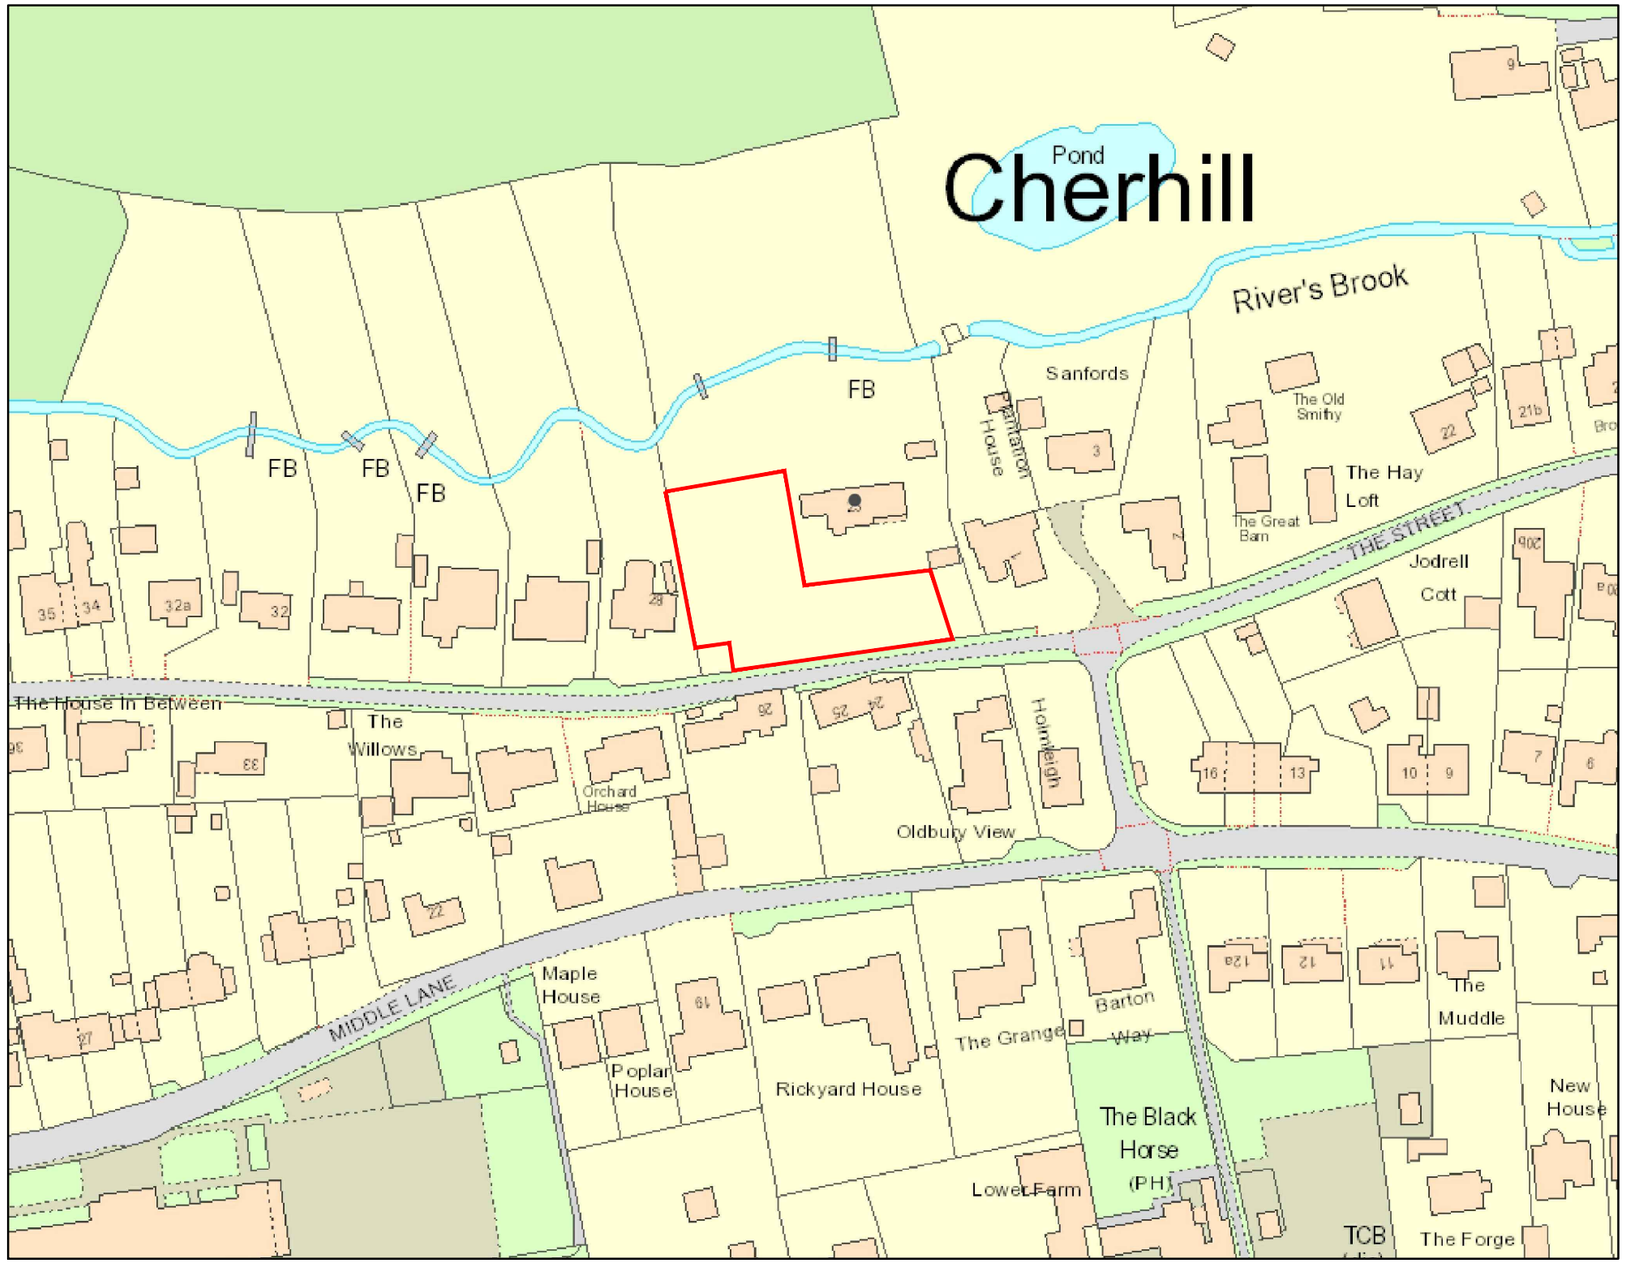


© This drawing is the property of VAUSS LIMITED and must not be copied or reproduced in full or in part without express written permission DO NOT SCALE Use figured dimensions only. All dimensions to be verified on site prior to commencing construction. PLEASE NOTE: The structural, civil engineering and other non-architectural information shown on this drawing is purely for co-ordination purposes only and in no way does it take on any responsibility or liability for VAUSS LTD. For all detailed information relating to these items see the latest relevant consultants drawings, specification and full design information.

N

Client:	BHK Construction Limited
Project:	Land alongside Willowfield, 23 The Street, Cherhill
Title:	Site Location Plan
Project No:	V23-148
Drawn by:	PJM Scale: 1:1250 @ A3
Date:	November 2023
Drg No:	V23-148-SLP01 Rev: P1

scale (m) 1:1250 0 10 20 30 40

v a u s s
l i m i t e d
integrated architecture and interior design
T H E S H I R E S
64 BANBURY ROAD - BRACKLEY
NORTHAMPTONSHIRE - NN13 6AT
t: 07958 508 996 w: vauss.co.uk

STATUS: PLANNING

REV	DESCRIPTION	DATE