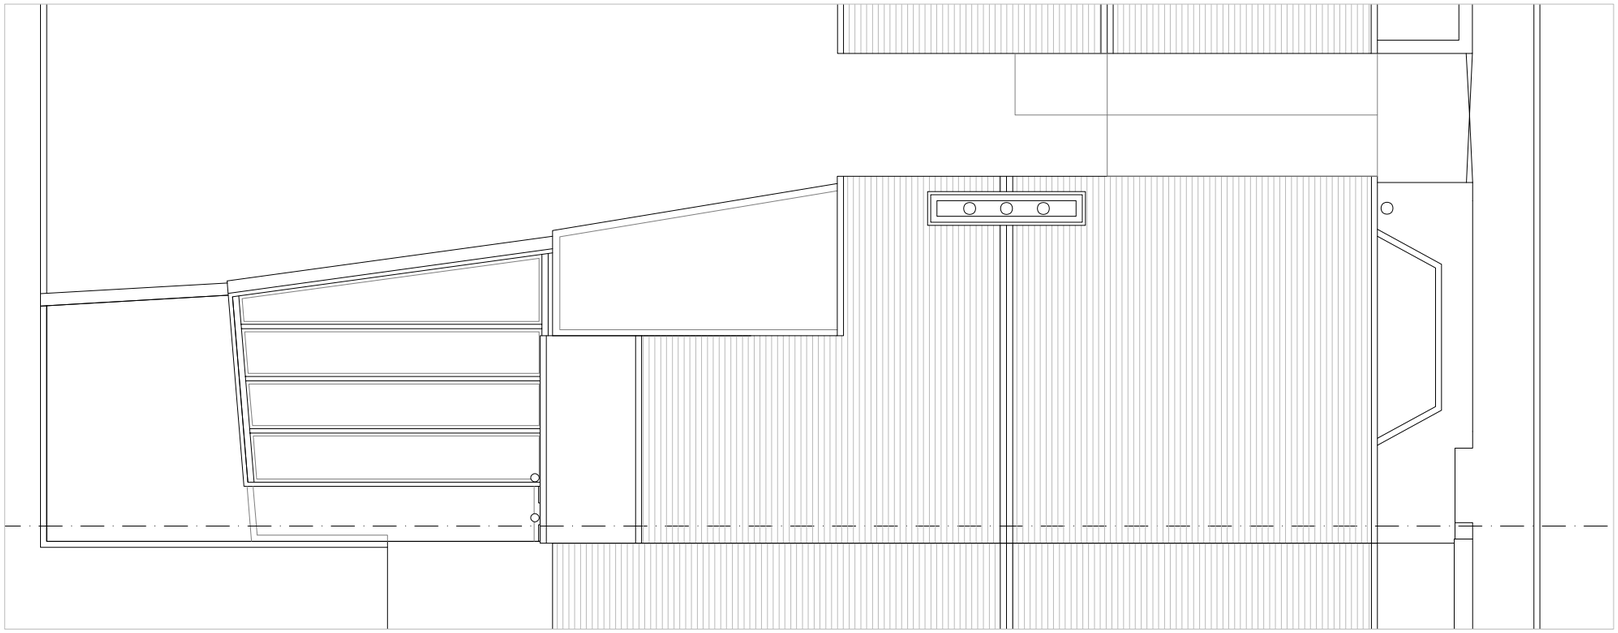

01 - Existing Roof Level Plan



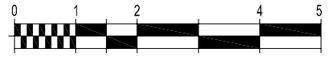

Rev:	Date:	Revision History:
P1	04.10.23	Planning
A	05.01.23	First Issue

ESDON ARCHITECTURE
T: 01722 680 419
M: 07810 647 790
W: info@esdon-architecture.com

Project:

22-077
19 Wilton Road

	Name:	Date:		Name:	Date:
Designed by:	EE		Checked:	EE	
Drawn By:	EE		Approved:	EE	

Scale: 1:100 @ A3

Status: Planning

Drawing Title:

Existing Roof Level Plan

Drawing No: 00-101

Rev: P1