Copyright
This drawing is copyright and may not be altered, reproduced or used other than for the Contract Works for which it is issued without the written permission of Challow Design.

Warning
Do not scale this drawing. Verify all dimensions and structural details on site. If in doubt, ask before acting.

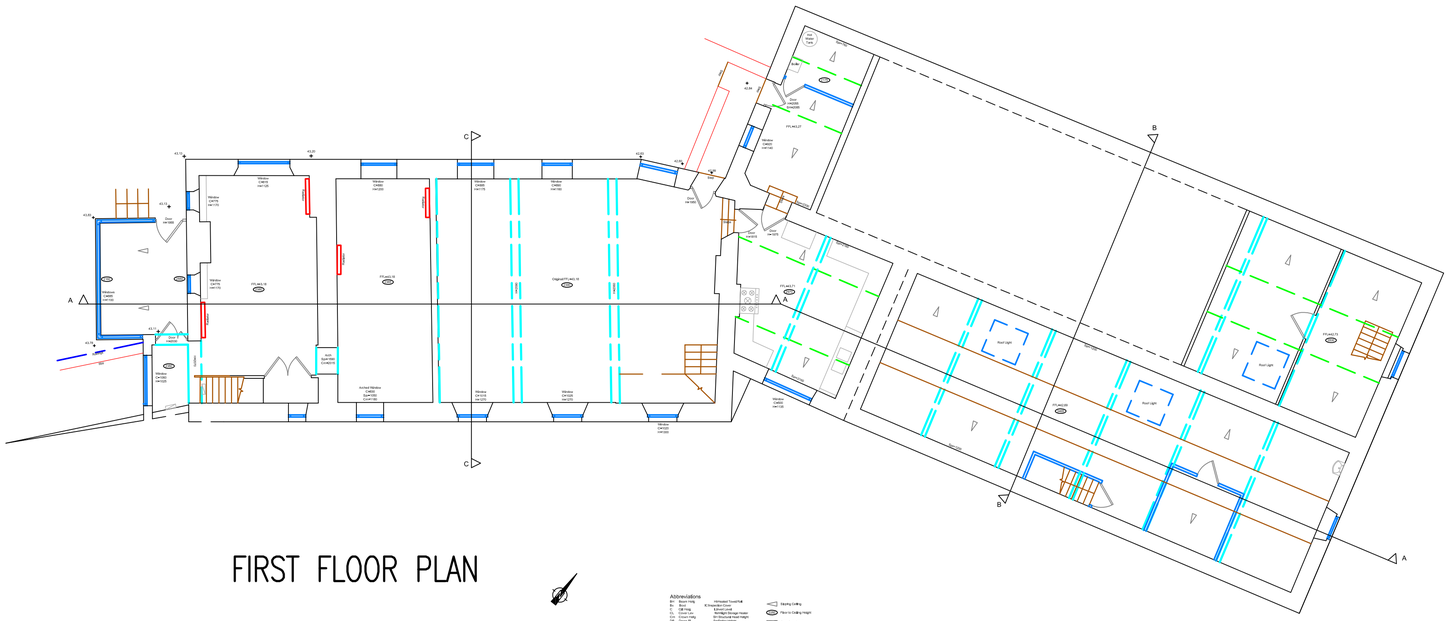

FIRST FLOOR PLAN

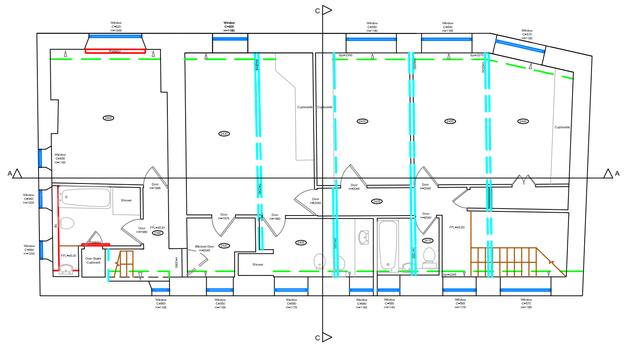

SECOND FLOOR PLAN

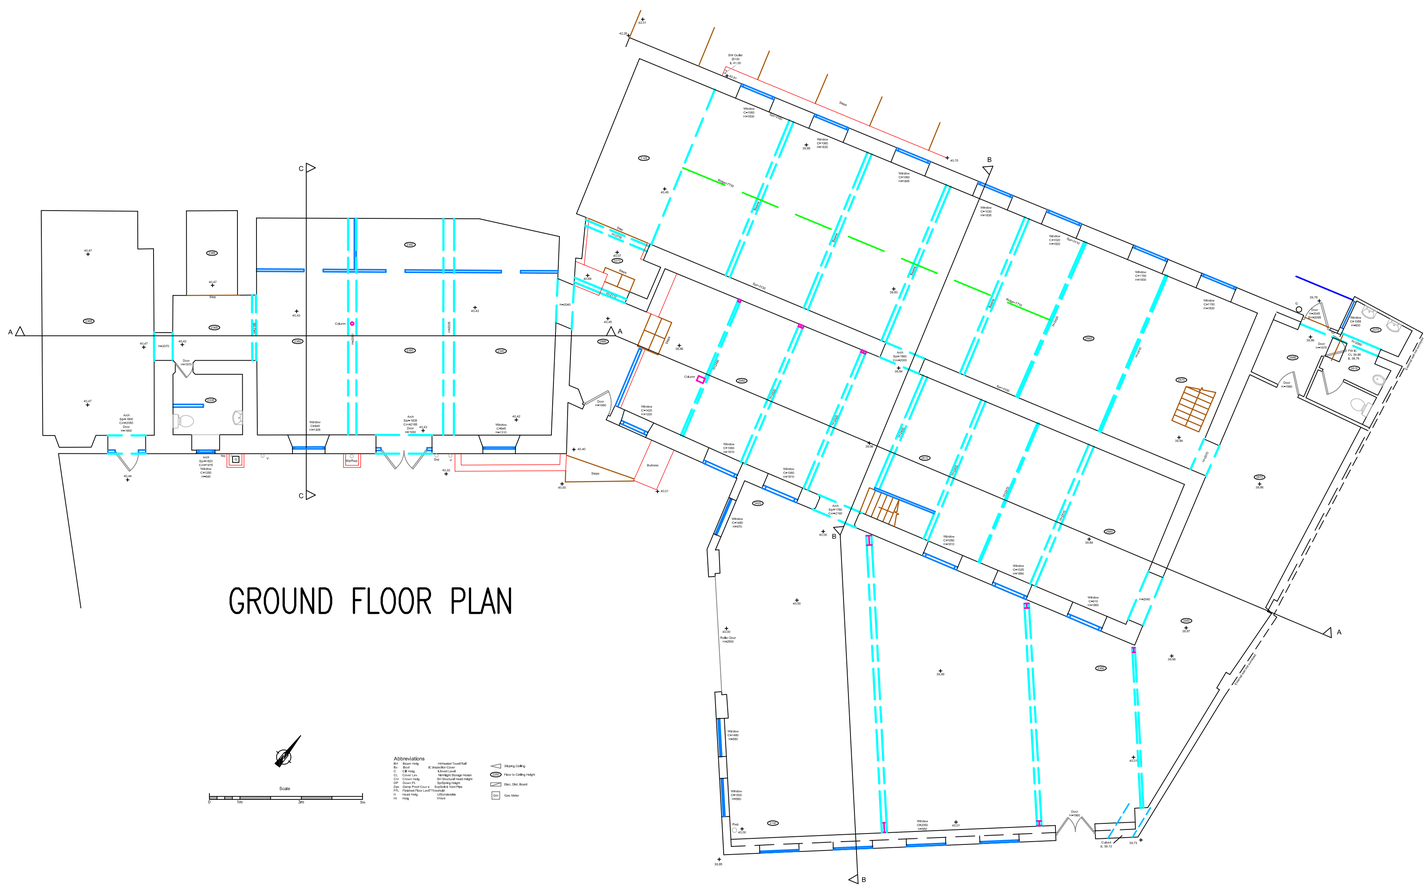

GROUND FLOOR PLAN

REV	DATE	DESCRIPTION	INITIAL

Challow Design
2 ELSWITH CLOSE
GROVE
WANTAGE
OXON
OX12 0BT
Tel/Fax No: 01235 771781 ed@challowdesign.co.uk

CLIENT
MARTIN LEACH & HELOISE GOODLEY

SITE/PROJECT
PROPOSED ALTERATIONS AT
No 1 AND No 2 THE LYSETTS
BOX

FLOOR PLANS AS EXISTING

FILE/XREF REFERENCE 1627

DATE	DRAWN BY	CHECKED BY	PAPER SIZE/SCALE
SEP-2023			A1 1:100

DRAWING No.	REVISION
1627-01	