Copyright
This drawing is copyright and may not be altered, reproduced or used other than for the Contract Works for which it is issued without the written permission of Challow Design.

Warning
Do not scale this drawing. Verify all dimensions and structural details on site. If in doubt, ask before acting.

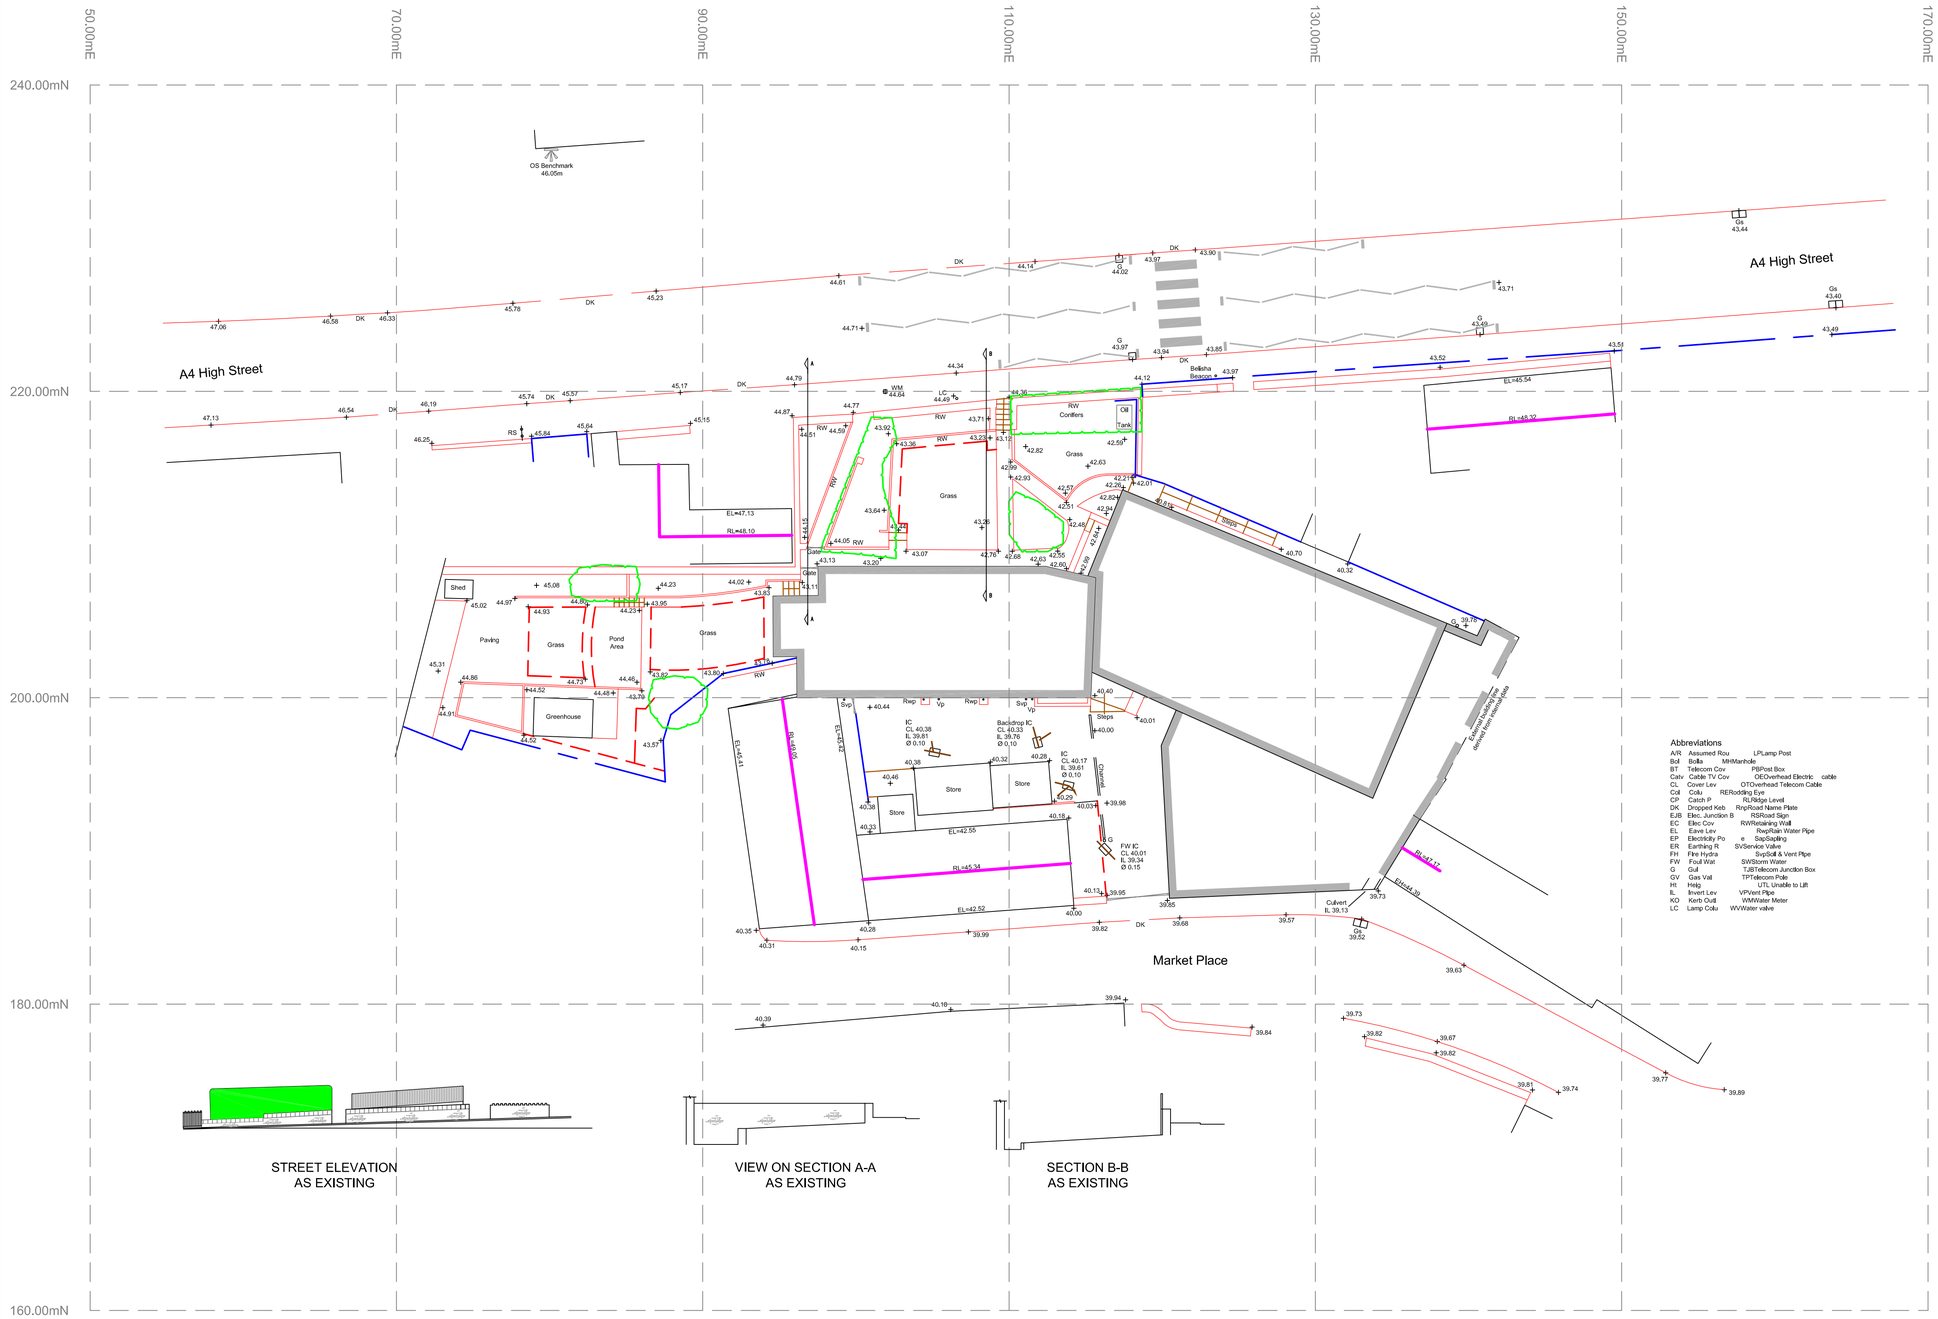

REV	DATE	DESCRIPTION	INITIAL

Challow Design
2 ELSWITH CLOSE
GROVE
WANTAGE
OXON
OX12 0BT
Tel/Fax No: 01235 771781 ed@challowdesign.co.uk

CLIENT
HELOISE GOODLEY & MARTIN LEACH

SITE/PROJECT
1 & 2 THE LYSETTS
HIGH STREET, BOX
CORSHAM

SITE PLAN AS EXISTING

FILE/XREF REFERENCE 1627

DATE	DRAWN BY	CHECKED BY	PAPER SIZE/SCALE
NOV-2023	ED CLARE		A1 1:200

DRAWING No. 1627-S-01

REVISION