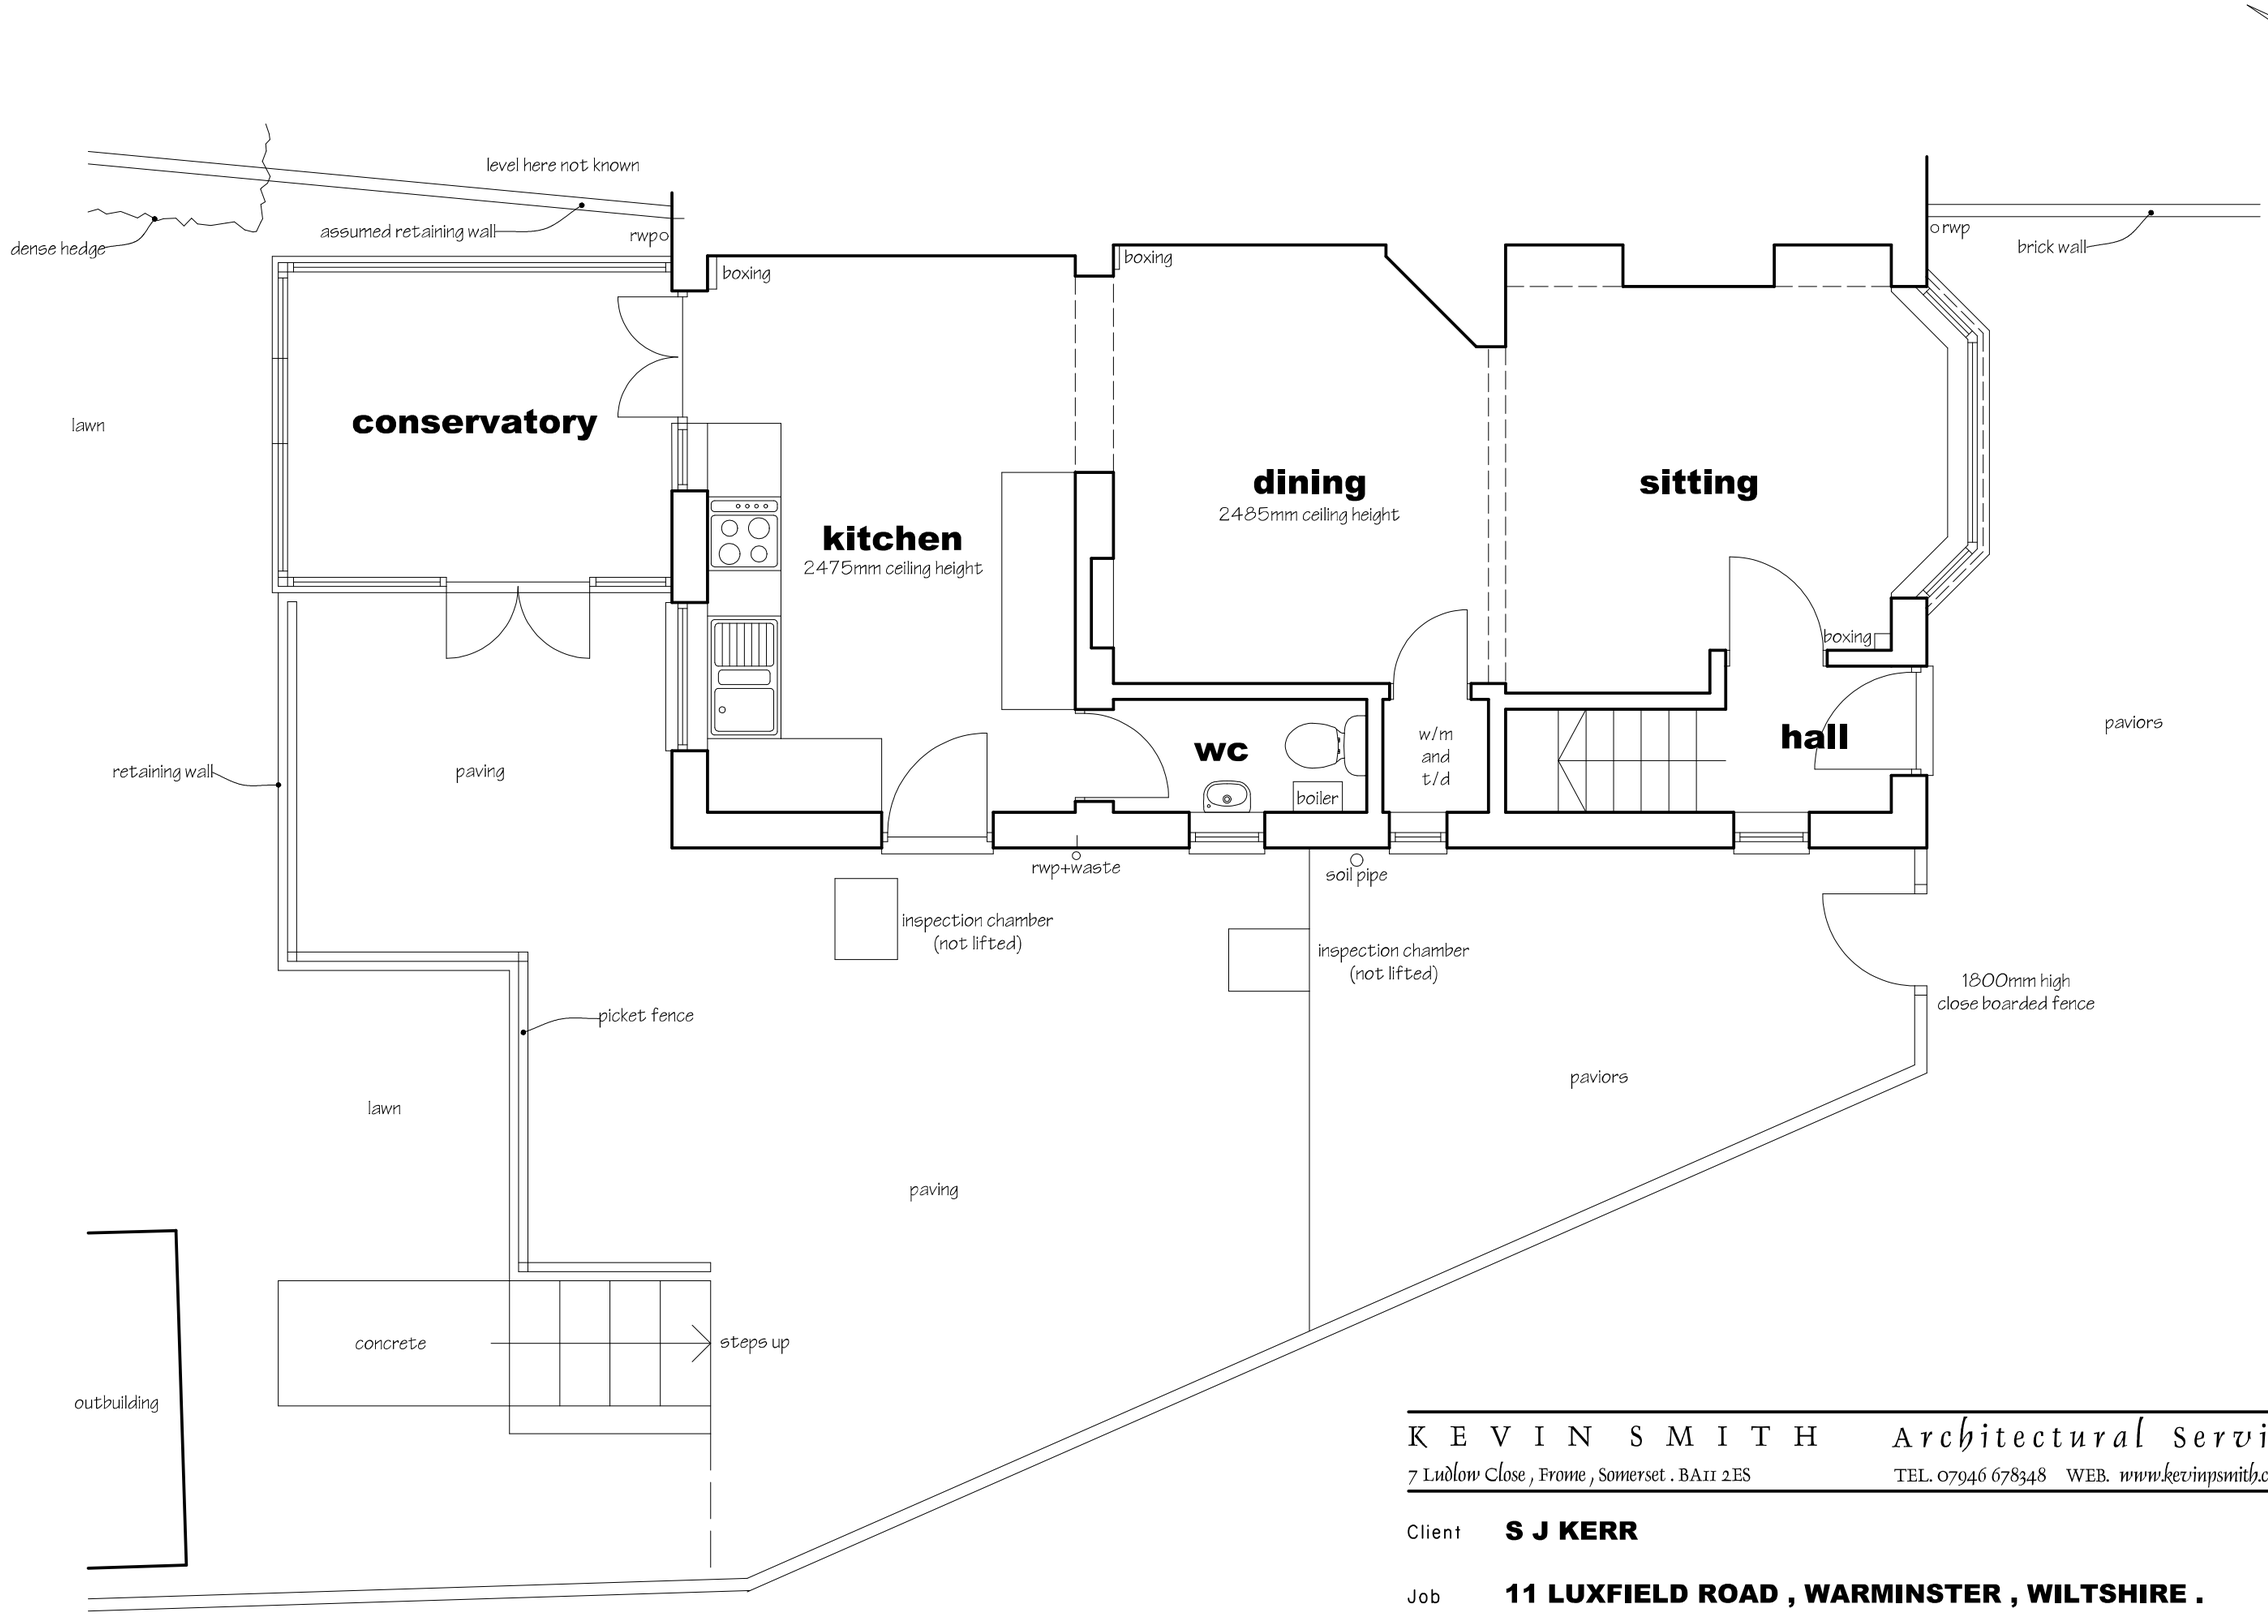


K E V I N S M I T H Architectural Services
7 Ludlow Close , Frome , Somerset . BA11 2ES TEL. 07946 678348 WEB. www.kevinpsmith.co.uk

Client **S J KERR**

Job **11 LUXFIELD ROAD , WARMINSTER , WILTSHIRE .**

Title **SURVEY DETAILS (GROUND FLOOR PLAN)**

Scales **1:50** Date **AUGUST 2023** Ref No **2437 / 02**