
This drawing is copyright of Kevin Smith Architectural Services . It may not be copied , reproduced or altered in any way without written authority.

All dimensions to be checked on site and any discrepancies reported to Kevin Smith immediately.

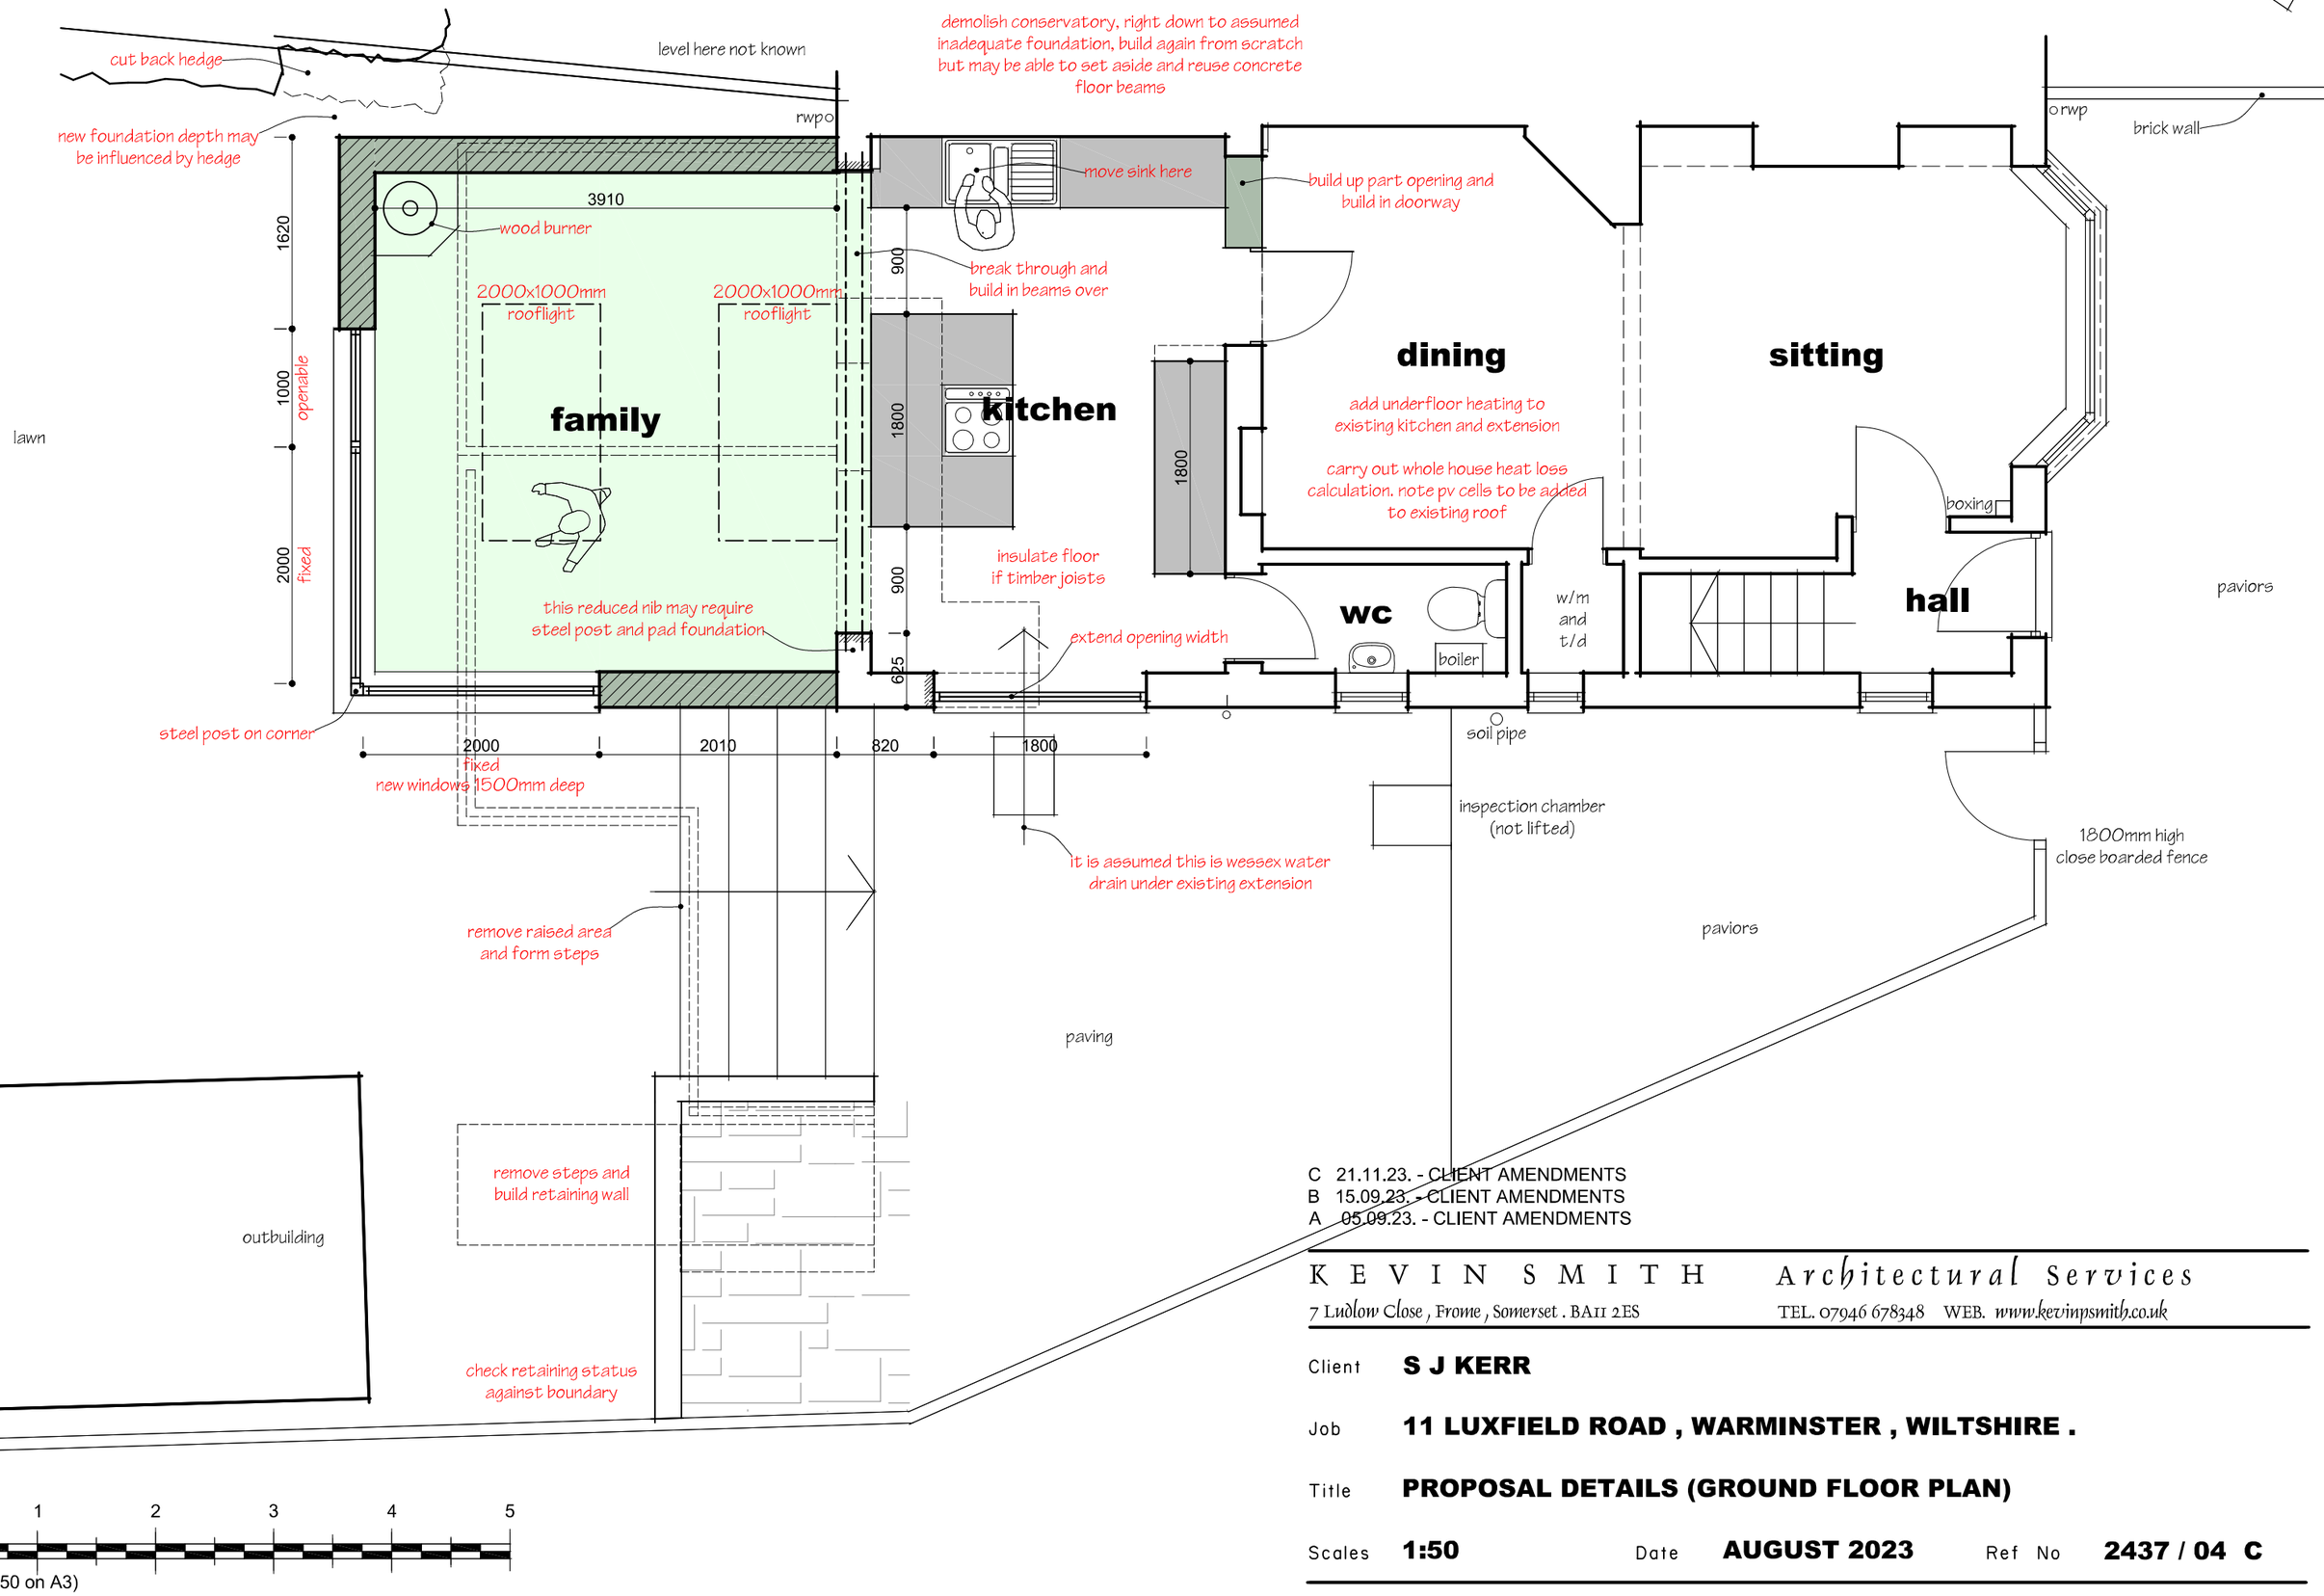

C 21.11.23. - CLIENT AMENDMENTS
B 15.09.23. - CLIENT AMENDMENTS
A 05.09.23. - CLIENT AMENDMENTS

K E V I N S M I T H Architectural Services
7 Ludlow Close , Frome , Somerset . BA11 2ES TEL. 07946 678348 WEB. www.kevinpsmith.co.uk

Client **S J KERR**

Job **11 LUXFIELD ROAD , WARMINSTER , WILTSHIRE .**

Title **PROPOSAL DETAILS (GROUND FLOOR PLAN)**

Scales **1:50** Date **AUGUST 2023** Ref No **2437 / 04 C**