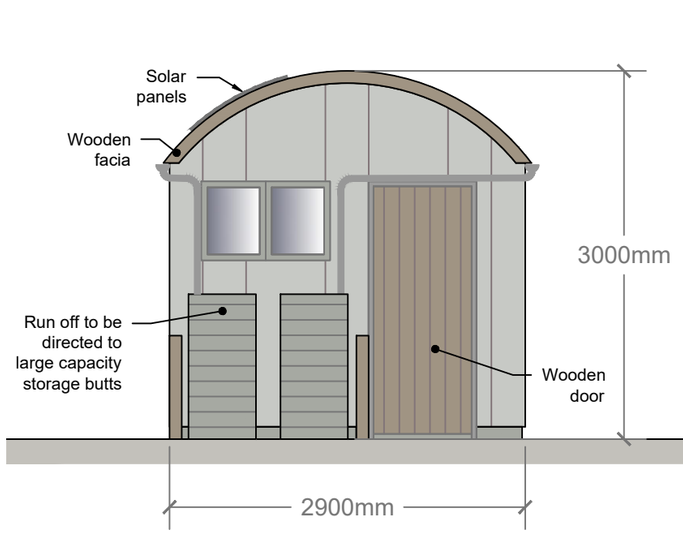

North East elevation

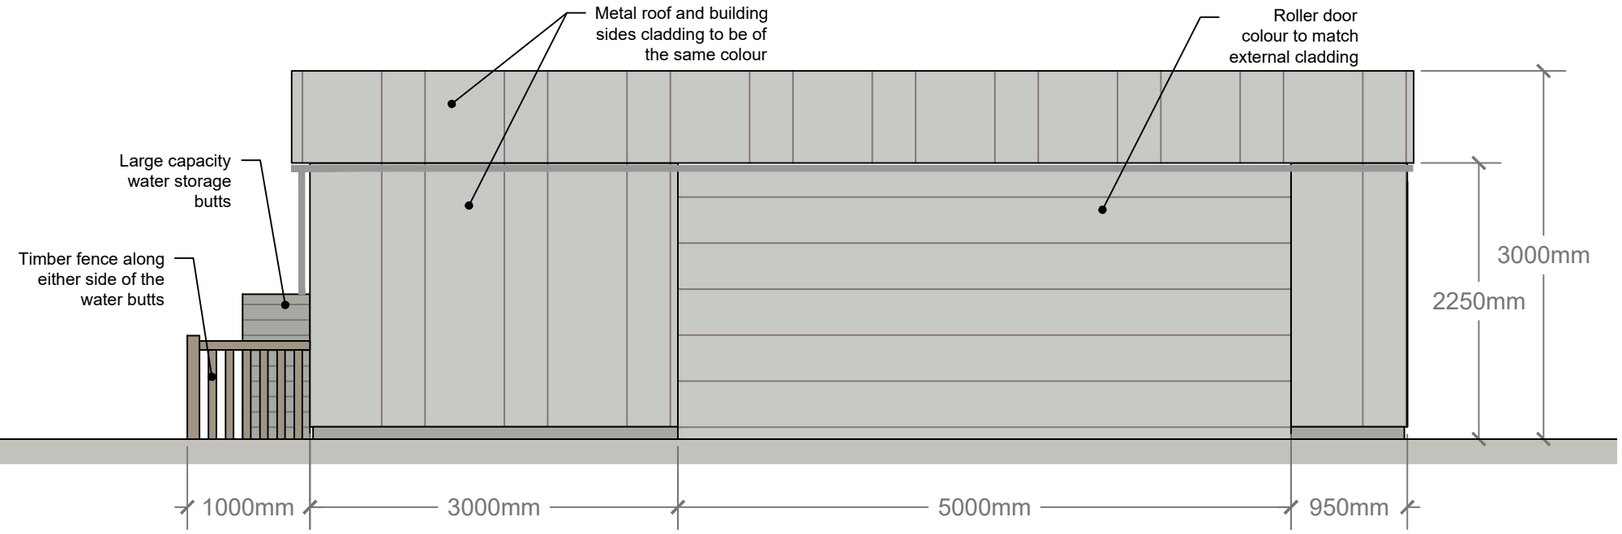

North West elevation - view from the road

South West elevation

South East elevation - view from the field (mainly obscured by hedge)

MATERIALS
Garage to be of metal framed construction
Cladding to be metal exterior finish in a muted sage grey/green colour

NOTE: Plan is for planning application submission and must not be used for construction

Proposed garage Elevations

Project: Proposed erection of garage

Client: Julia Dorsett

Number: TI-JD001.004
Scale: 1:50 @A3
Date: 12 oct 2023

Technical Illustration
Contact: Gillian at gepakeman@gmail.com or telephone 07379019667

C:\Users\TI\TechIllustration\Edington\TI-JD001-004 and 005 buildingPlans.dwg