

North West Elevation

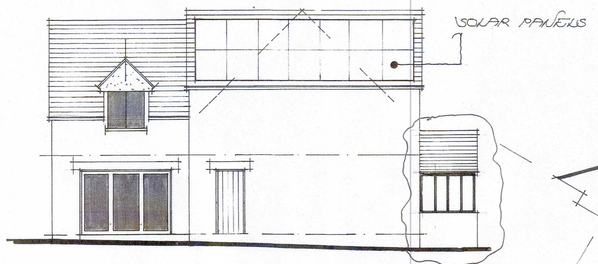

South West Elevation



South East Elevation

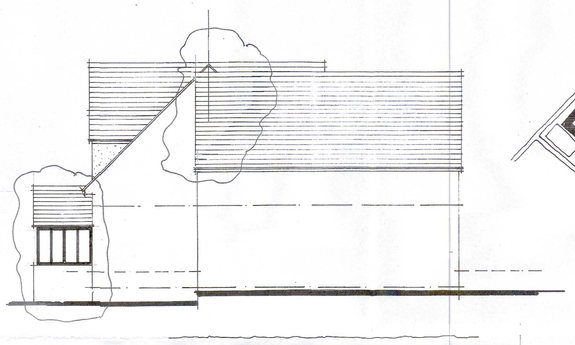

North East Elevation

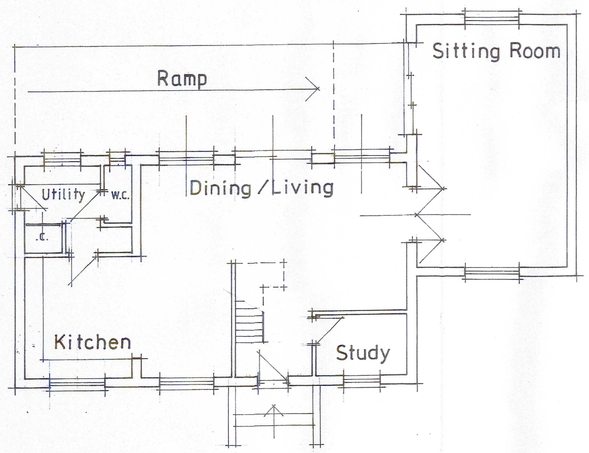

Ground Floor Layout

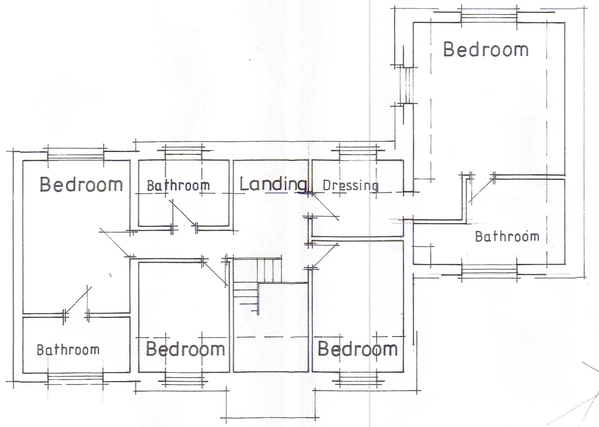

First Floor Layout

Gross External Floor Area:

Existing: 221.36m²
Proposed: 166.68m²

0 20 40 60m 1:2500
0 10 20 30m 1:1250
0 10 20m 1:500
0 2 4 6 8m 1:200
0 2 4m 1:100
0 1 2 3m 1:50
0 200 400 600 800 1000 1200mm 1:20

LEVEL FOR LEVEL FLOODPLAIN COMPENSATION

Dimensions:	5m x 2m
Area:	10m2
Base Level:	64.0m AOD
Total Volume Cut:	5m3

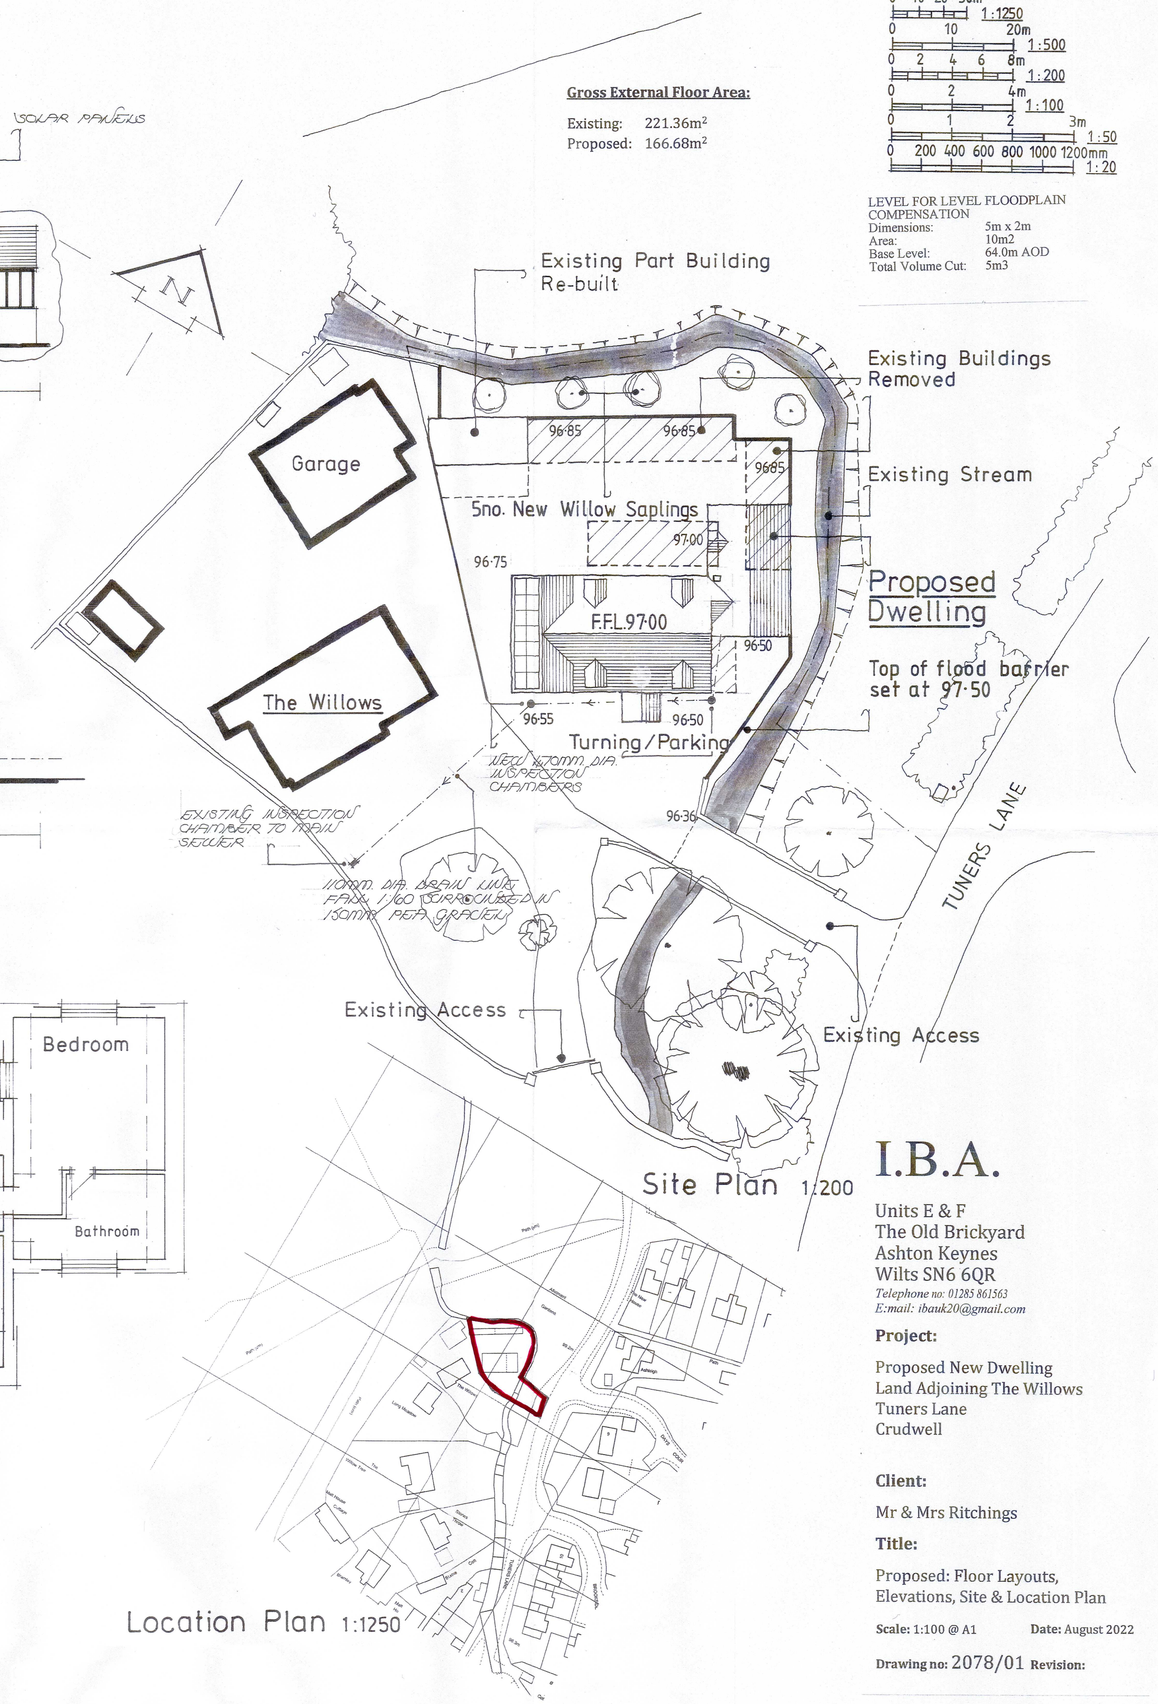

Site Plan 1:200

Location Plan 1:1250

I.B.A.

Units E & F
The Old Brickyard
Ashton Keynes
Wilts SN6 6QR
Telephone no: 01285 861563
E:mail: ibauk20@gmail.com

Project:

Proposed New Dwelling
Land Adjoining The Willows
Tuners Lane
Crudwell

Client:

Mr & Mrs Ritchings

Title:

Proposed: Floor Layouts, Elevations, Site & Location Plan

Scale: 1:100 @ A1 **Date:** August 2022

Drawing no: 2078/01 **Revision:**