PROPOSED NEW DWELLING

LAND ADJOINING THE WILLOWS

CRUDWELL

PART EXTRACT OF DRAWING NO: 7053/01B

Scale: 1:200 @ A3 Drawing no: 7053/05

Parking Spaces Shown on Site Plan

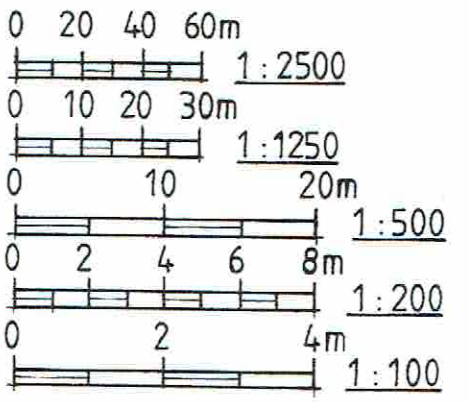

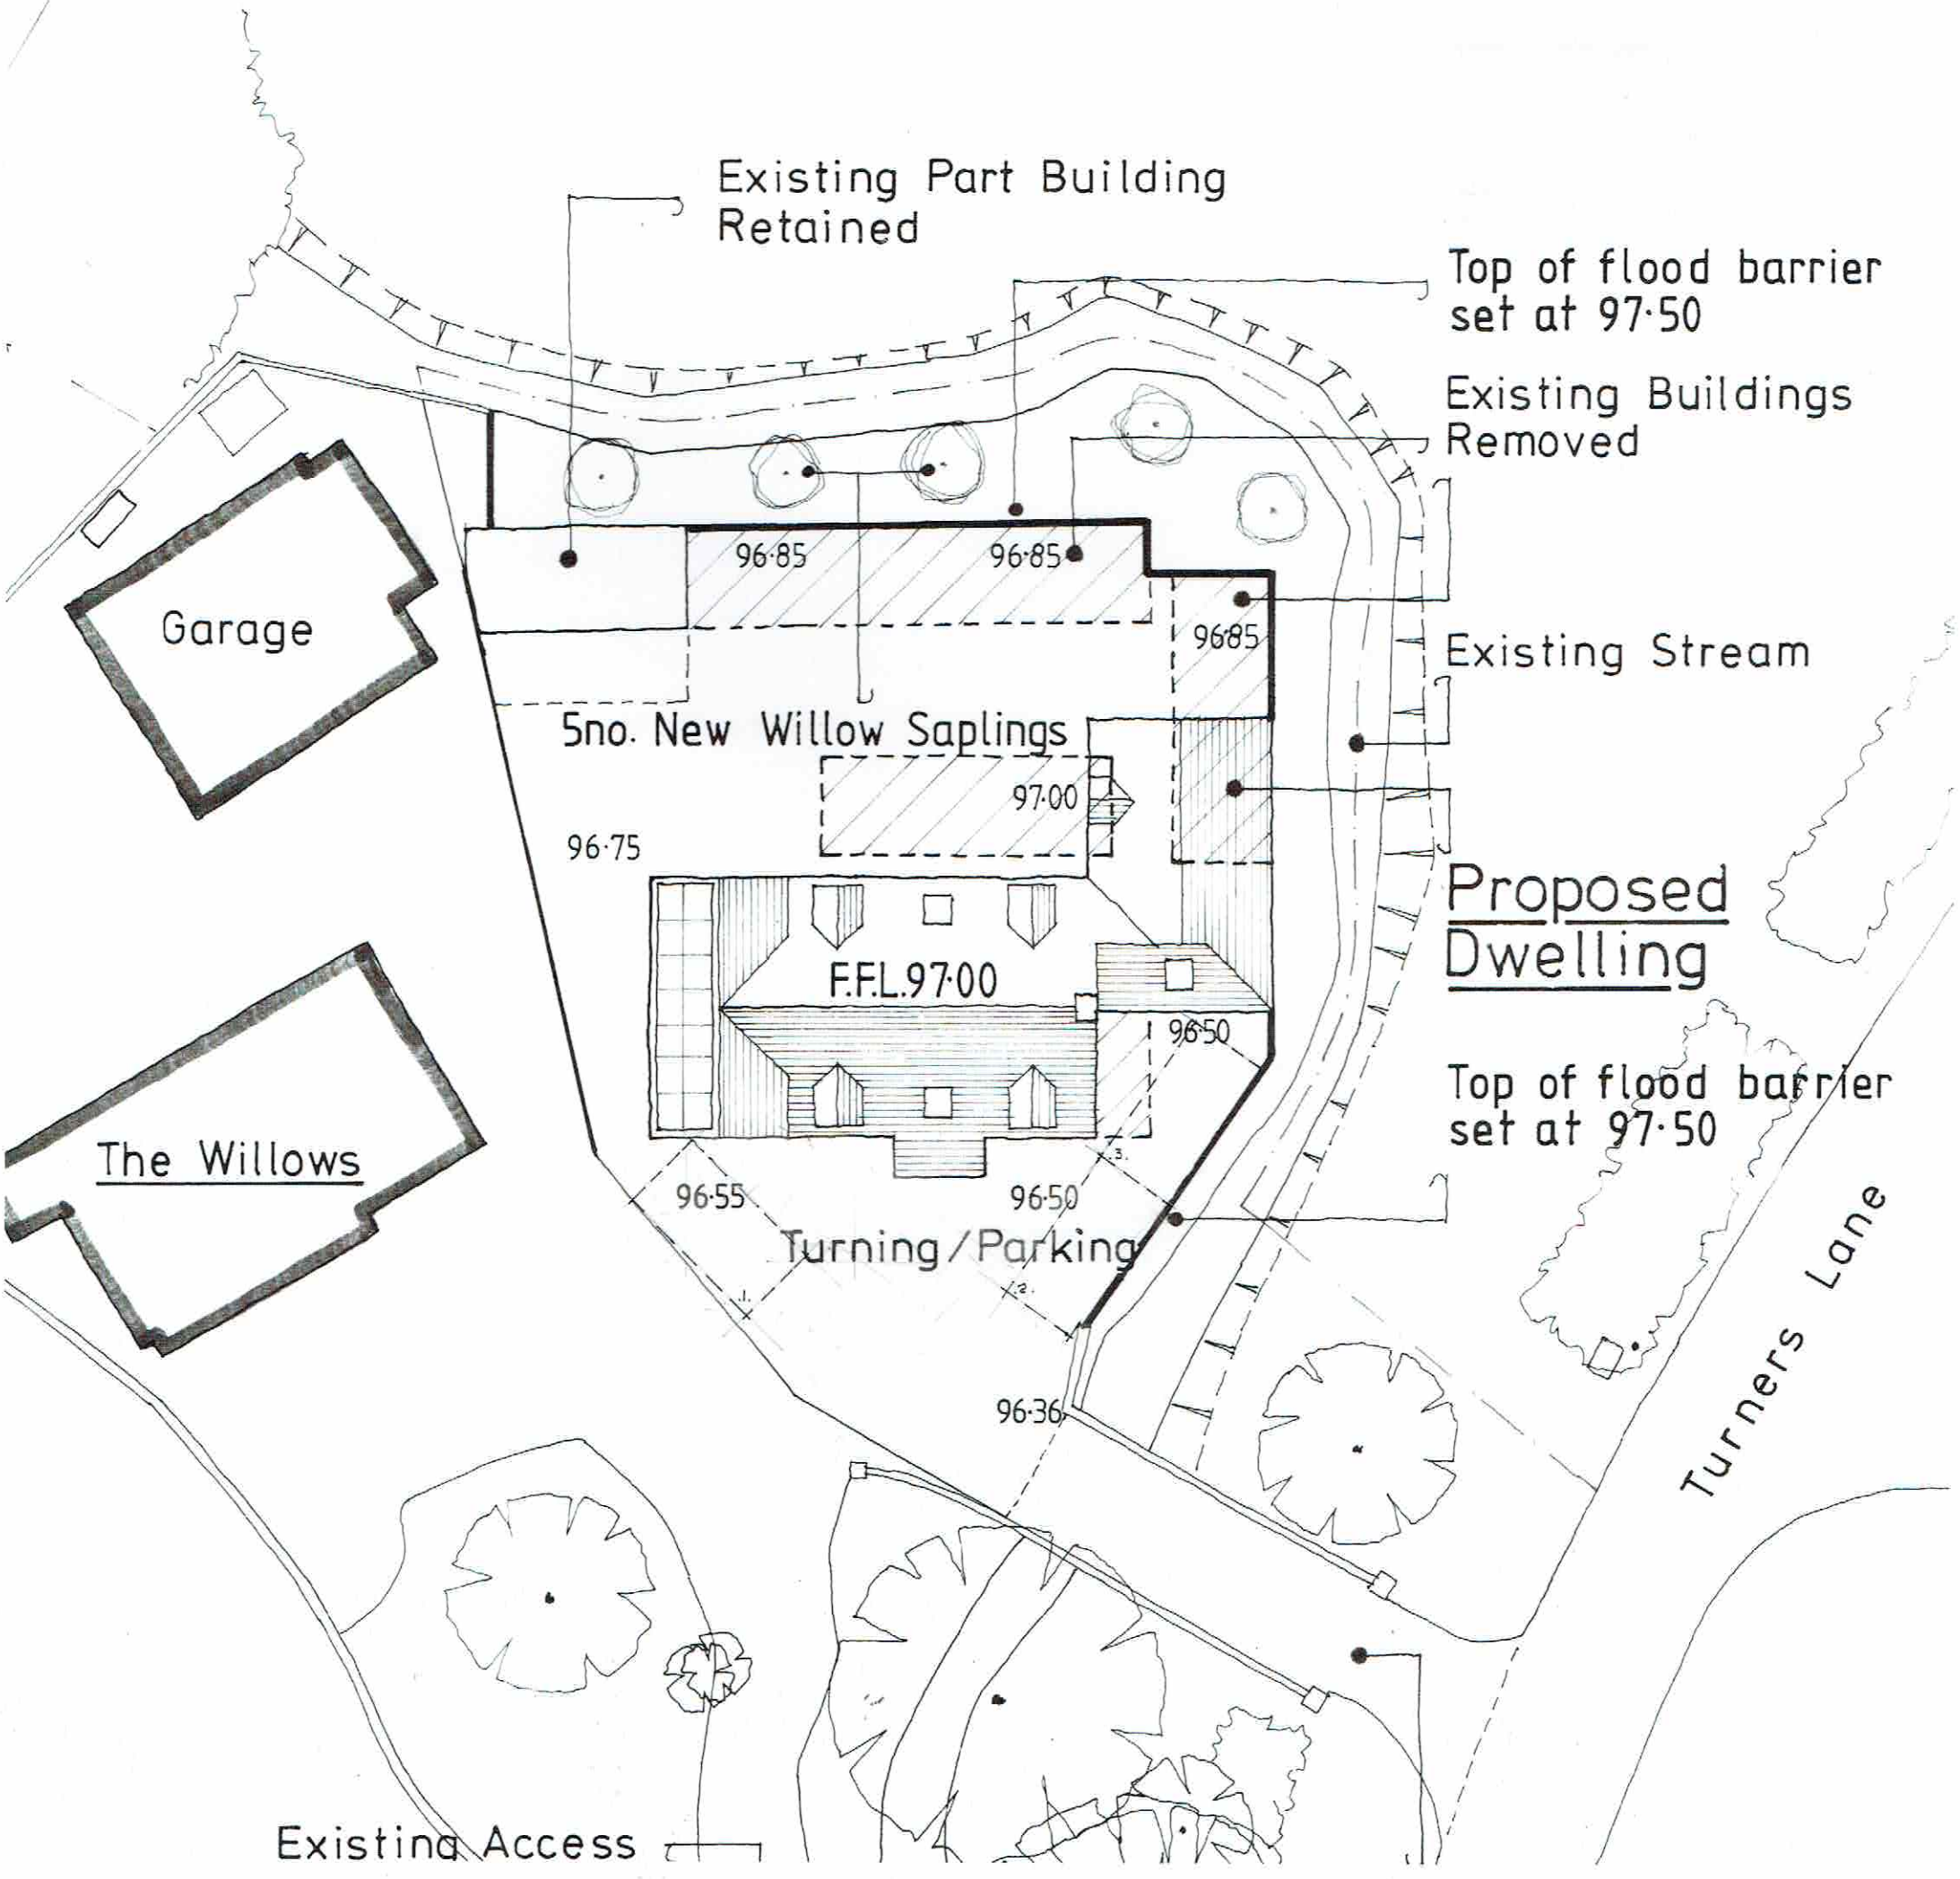

SITE PLAN 1:200